

1 3D View 1


Sheet List	
D1	COVER SHEET
D2	GROUND LEVEL
D3	FIRST LEVEL
D4	ROOF PLAN
D5	SECTION
D6	WEST & SOUTH ELEVATION
D7	NORTH & EAST ELEVATION



2 3D View 2



3 3D View 3

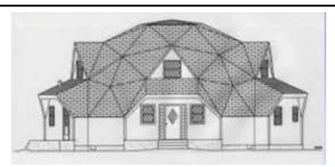



THIS SHEET


COVER SHEET

DATE:

Issue Date

SHEET NUMBER

D1

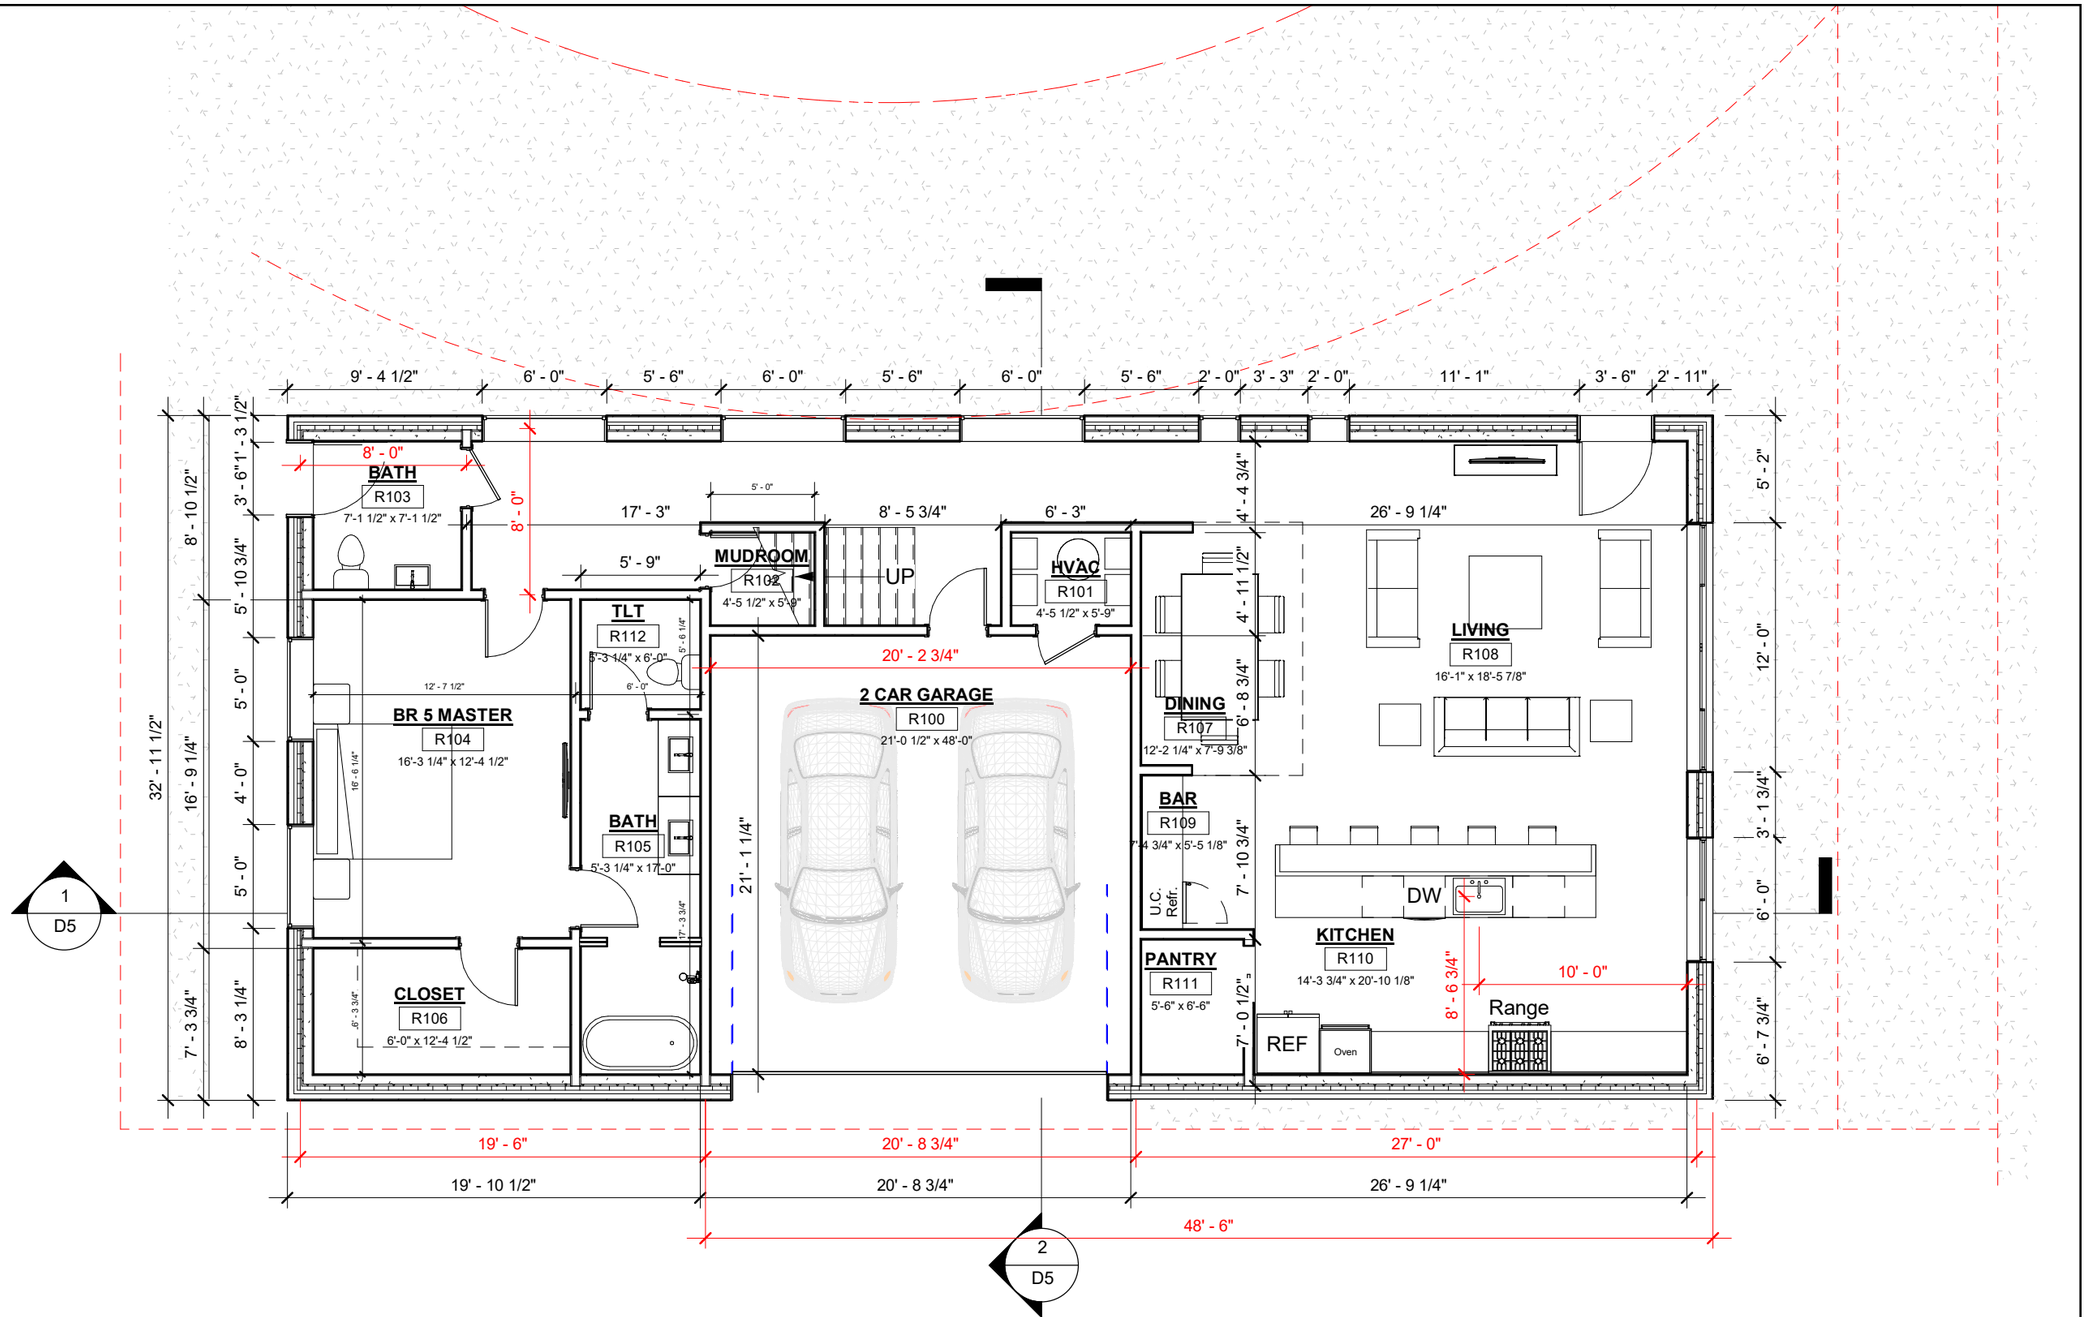





THIS SHEET


GROUND LEVEL

DATE:

Issue Date

SHEET NUMBER

D2

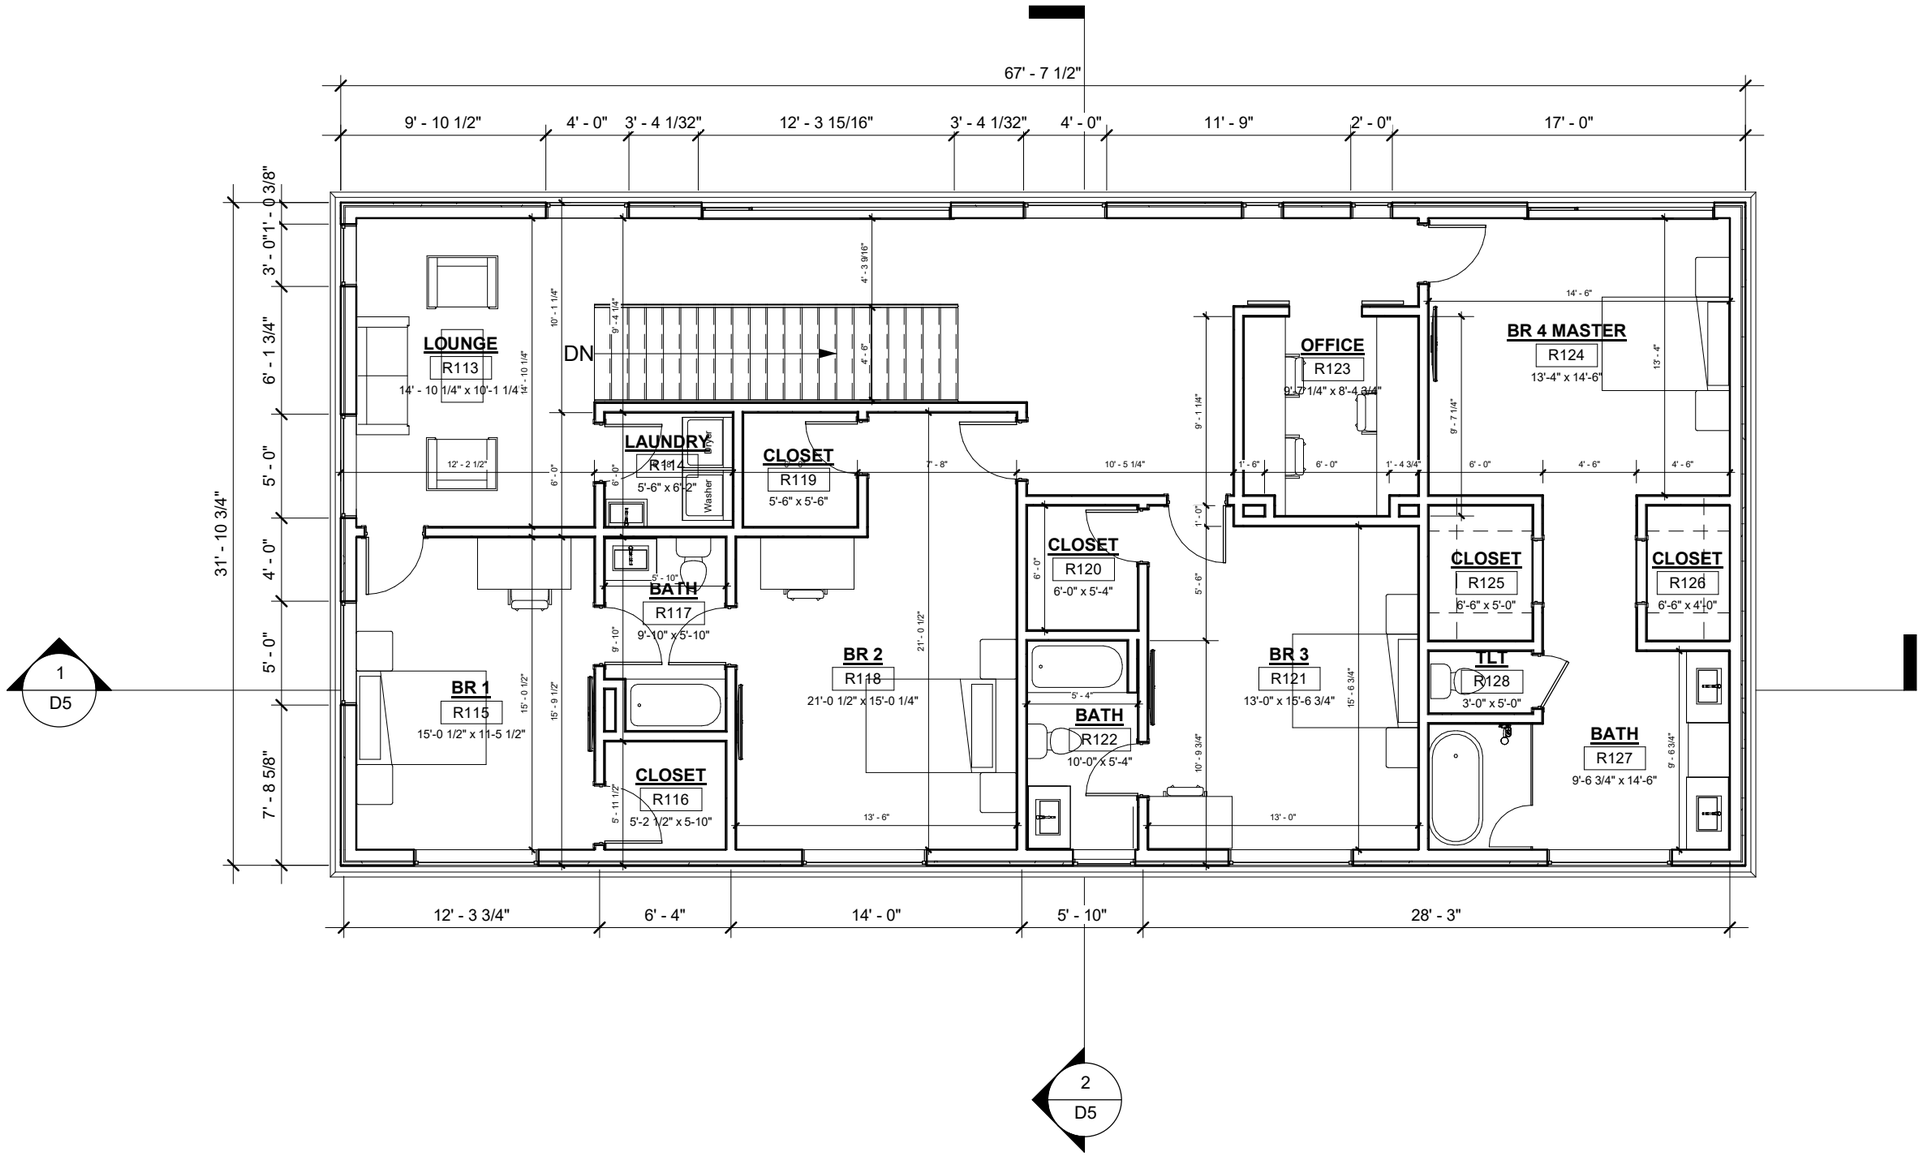





THIS SHEET


FIRST LEVEL

DATE:

Issue Date

SHEET NUMBER

D3

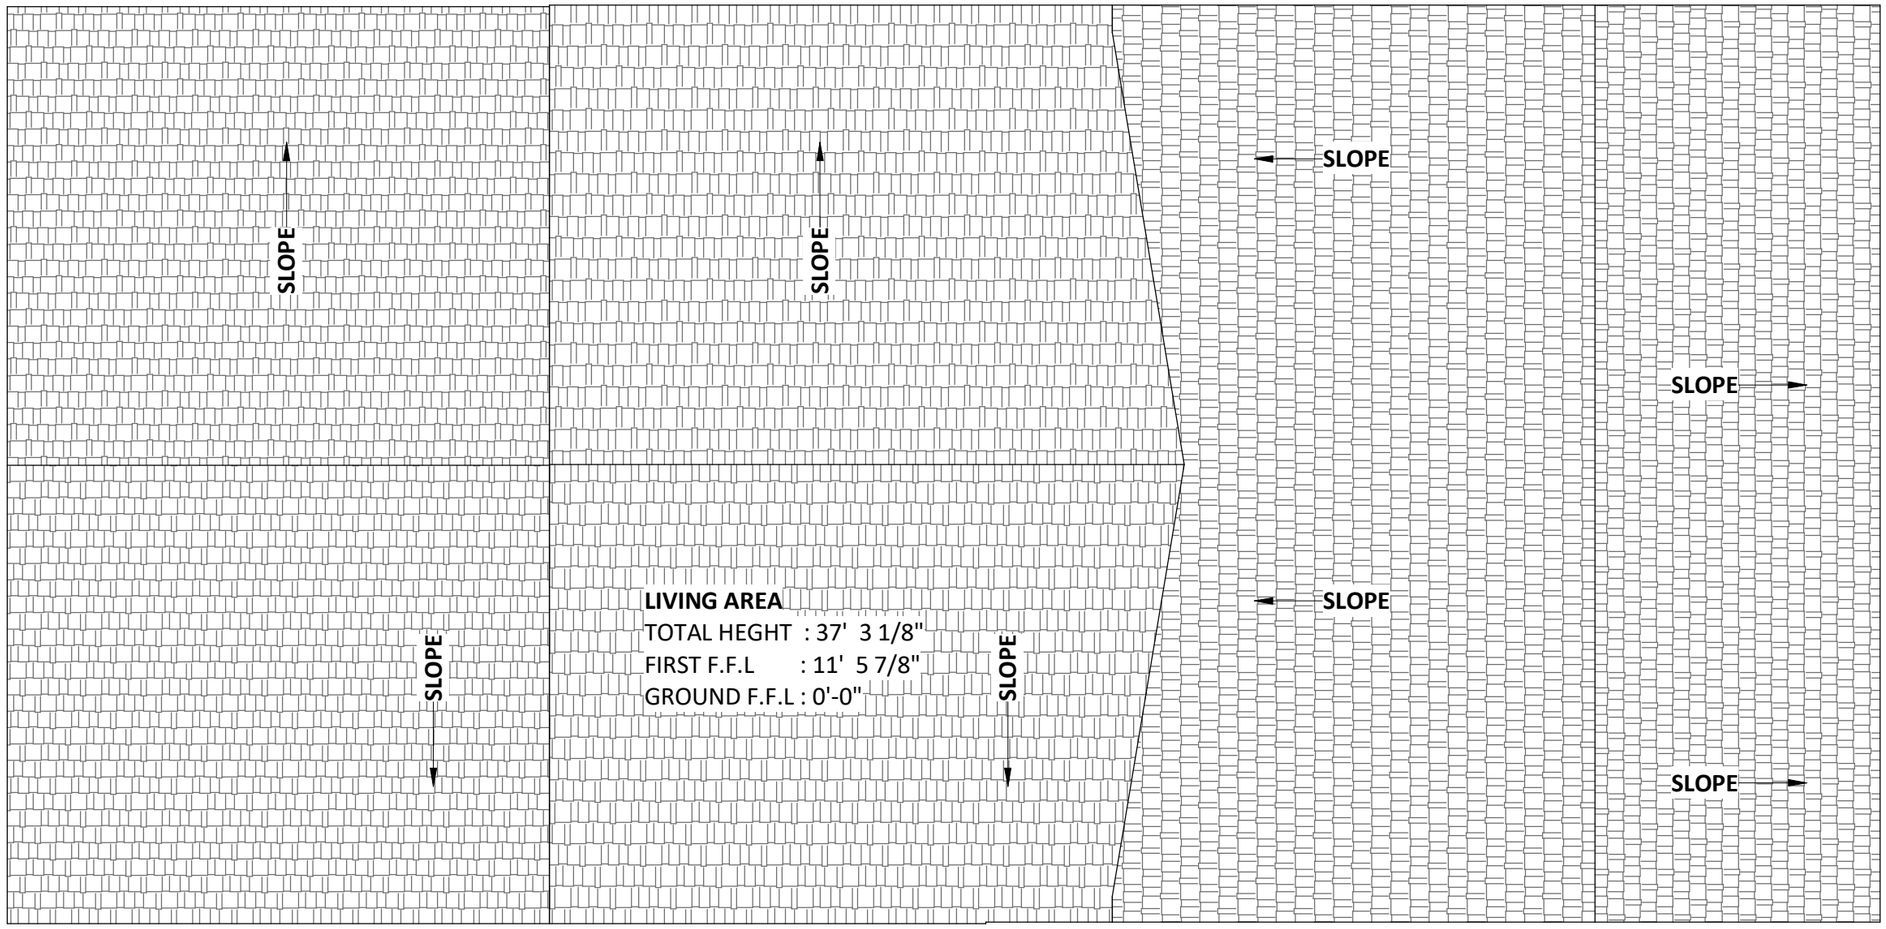





THIS SHEET


ROOF PLAN

DATE:


Issue Date

SHEET NUMBER

D4

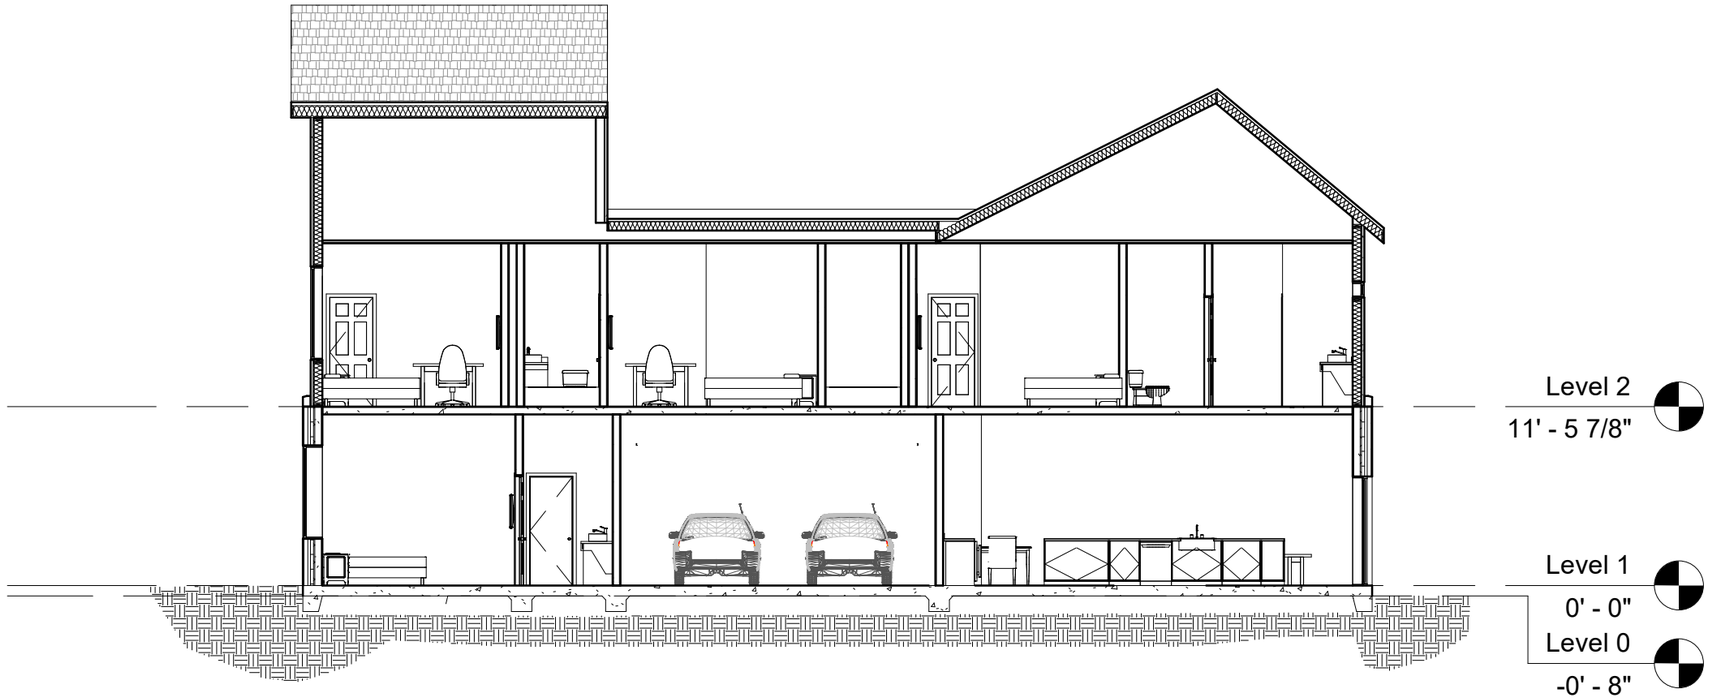

1 Section A
1" = 10'-0"

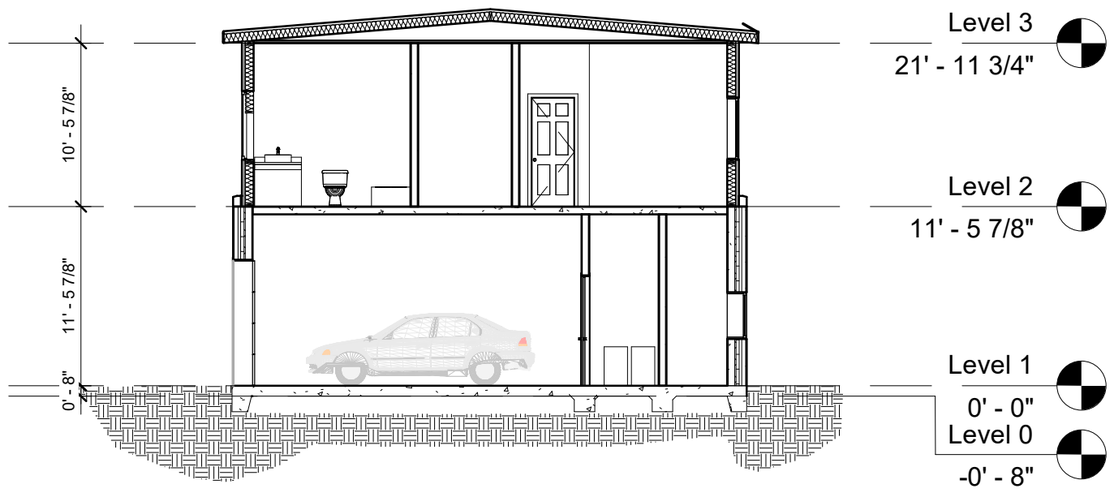

2 Section B
1" = 10'-0"







THIS SHEET
SECTION

DATE:
Issue Date

SHEET NUMBER
D5

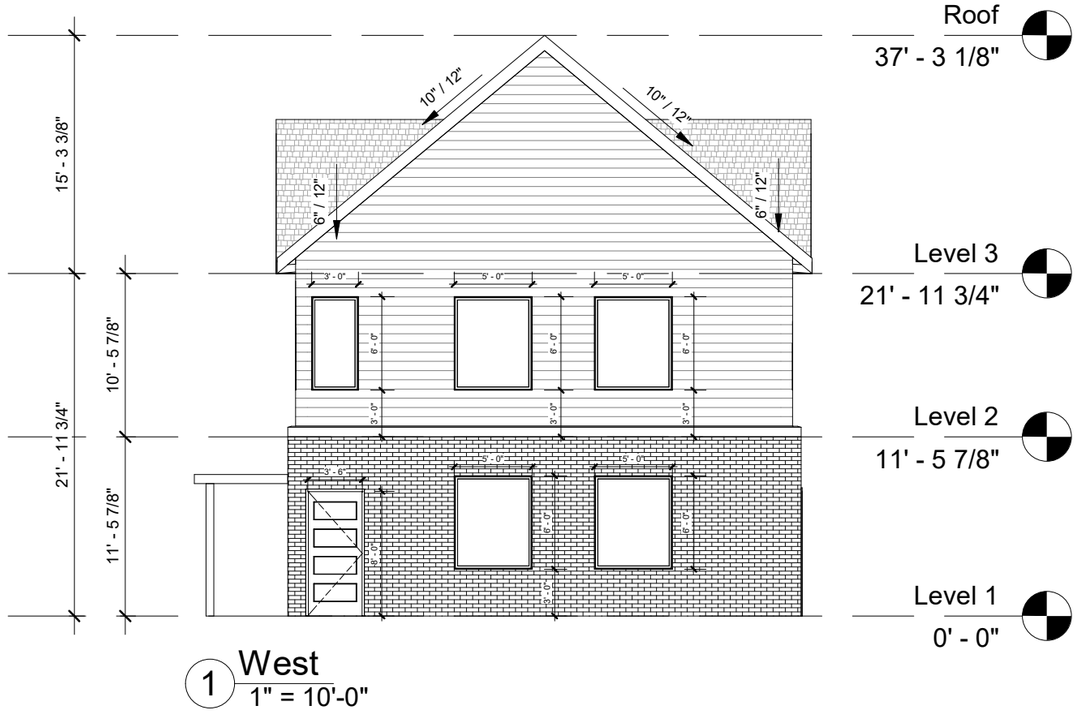

1 West
1" = 10'-0"

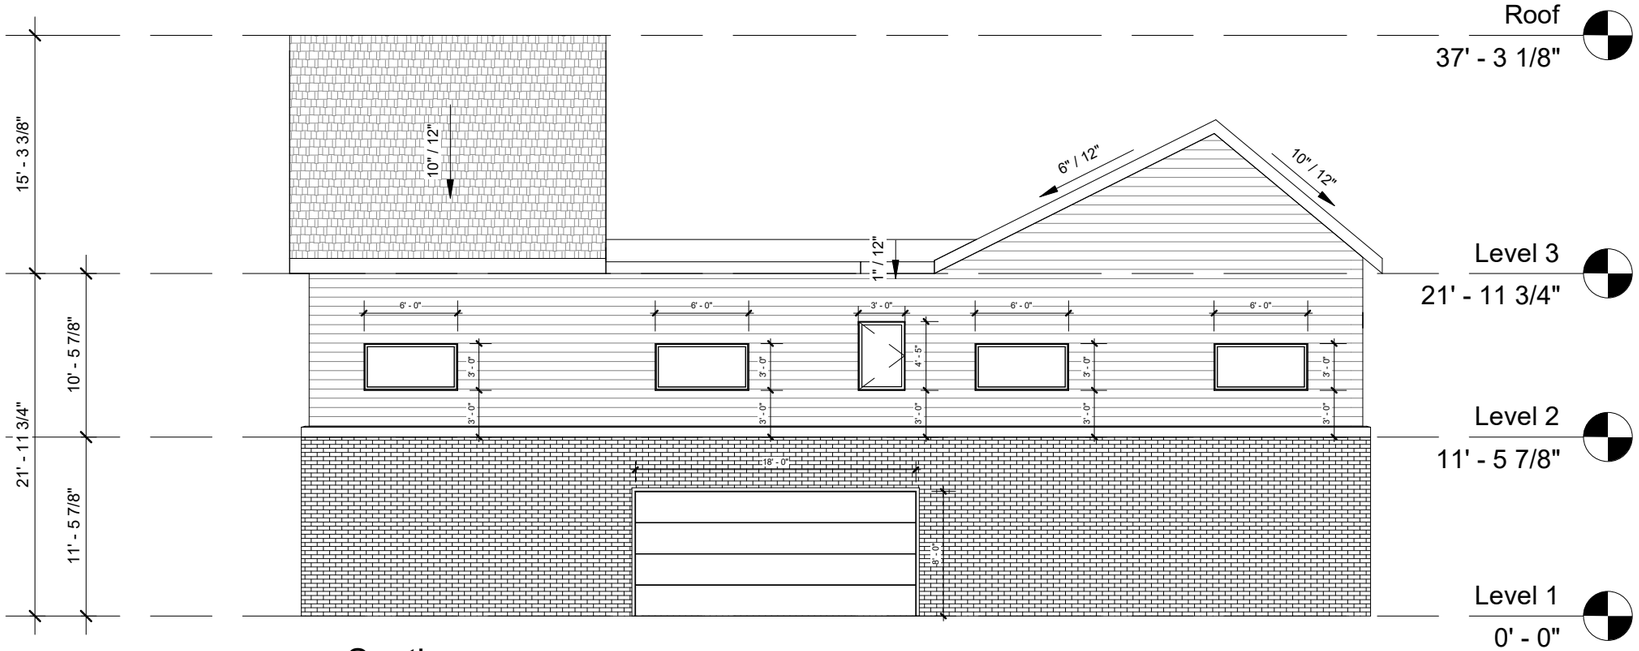

2 South
1" = 10'-0"





THIS SHEET


WEST & SOUTH ELEVATION

DATE:

Issue Date

SHEET NUMBER

D6

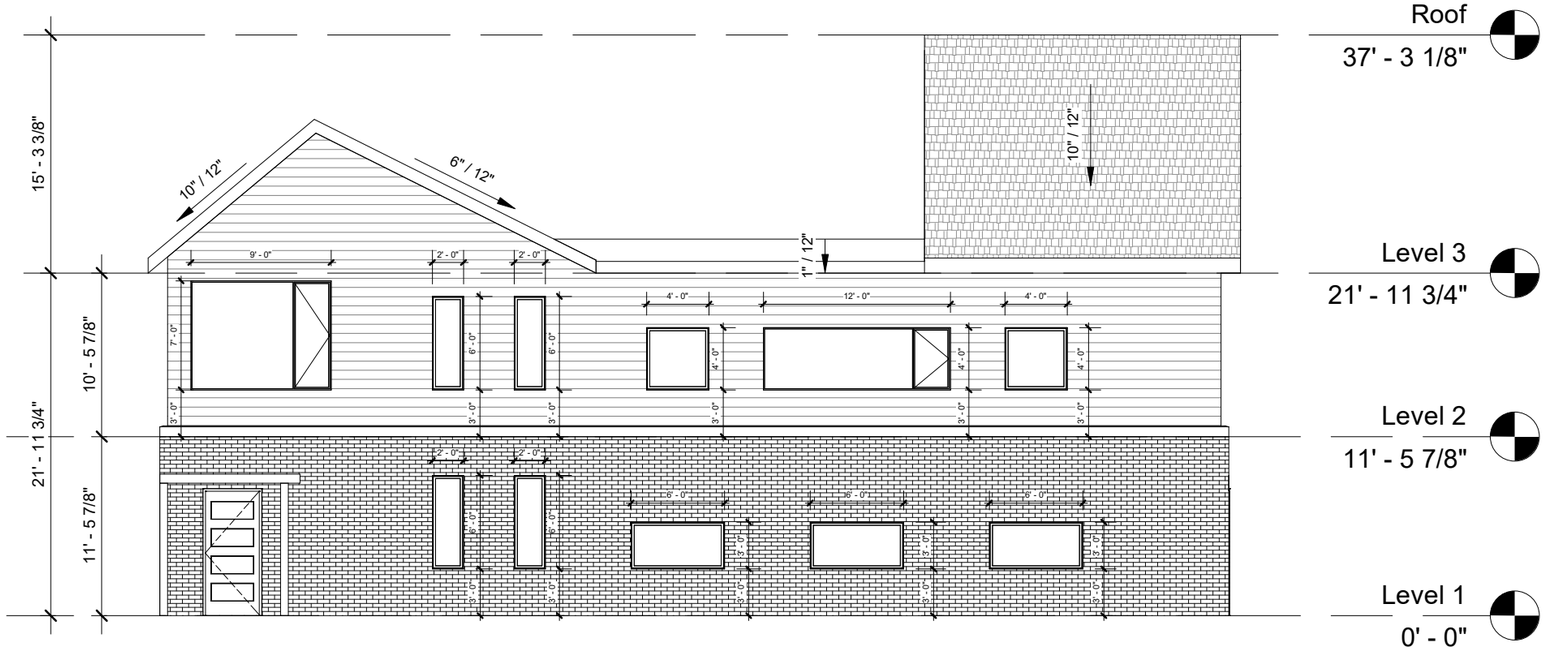

1 North
1" = 10'-0"



2 East
1" = 10'-0"





THIS SHEET
NORTH & EAST ELEVATION

DATE:
Issue Date

SHEET NUMBER
D7