




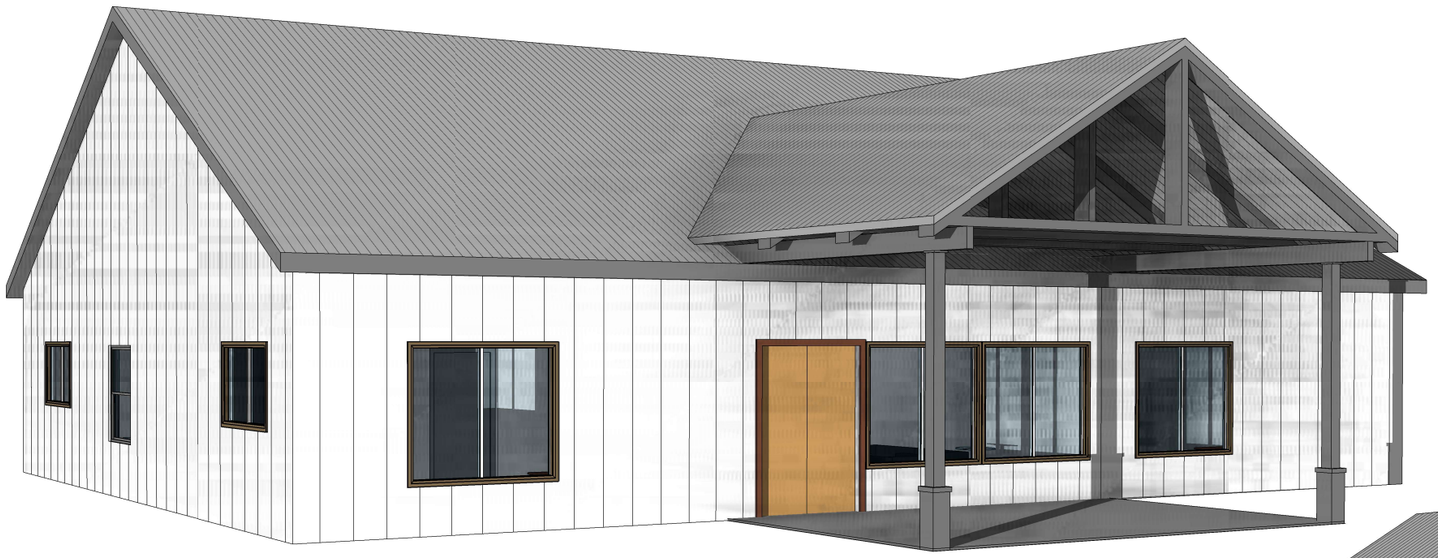

DRAWING LIST

D1	COVER SHEET
D2	GROUND FLOOR PLAN
D3	ROOF TOP PLAN
D4	SECTION A
D5	ELEVATION WEST & NORTH
D6	ELEVATION EAST & SOUTH

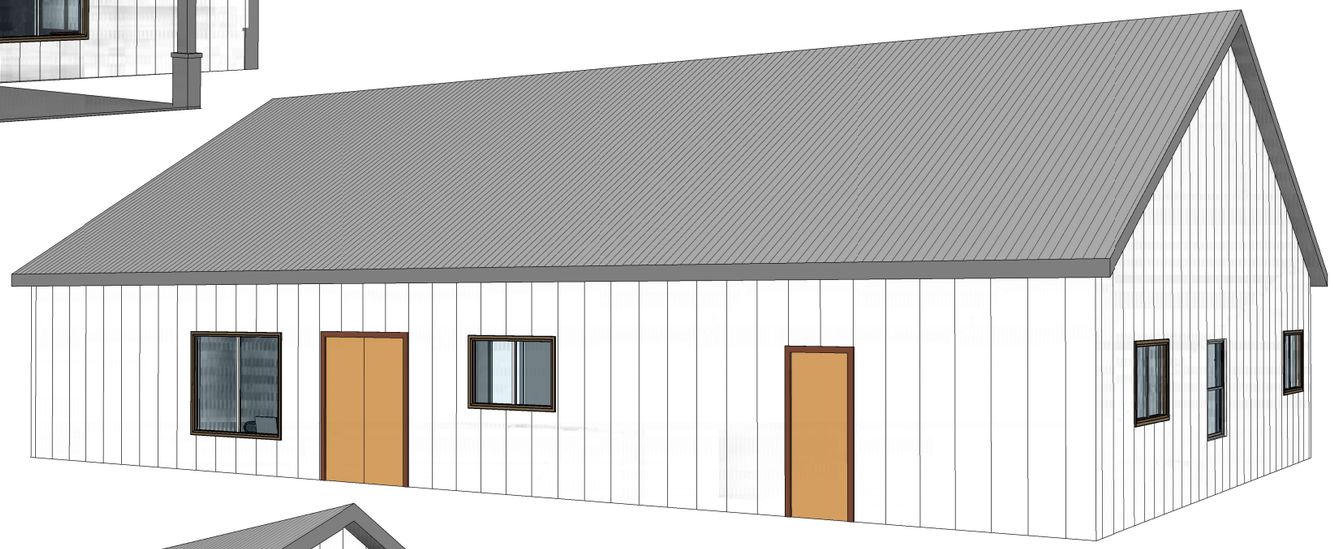

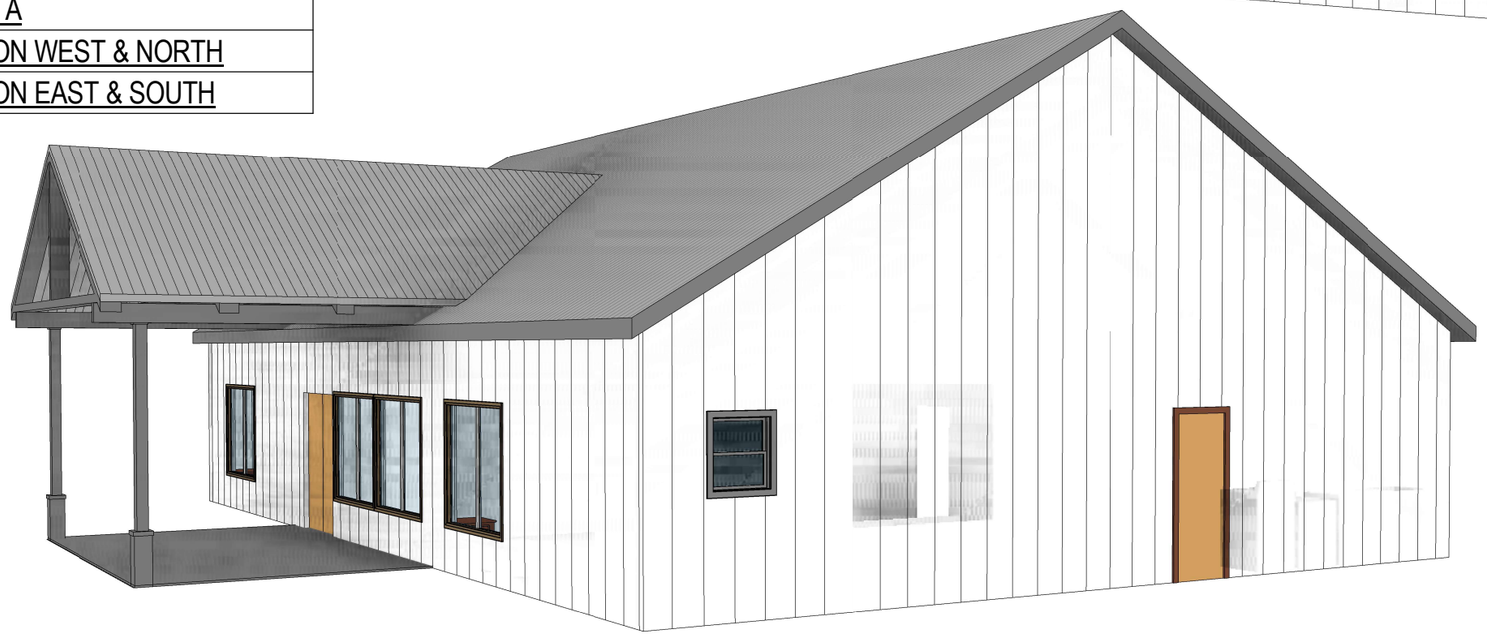



THIS SHEET


COVER SHEET

DATE:

01/03/23

SHEET NUMBER

D1

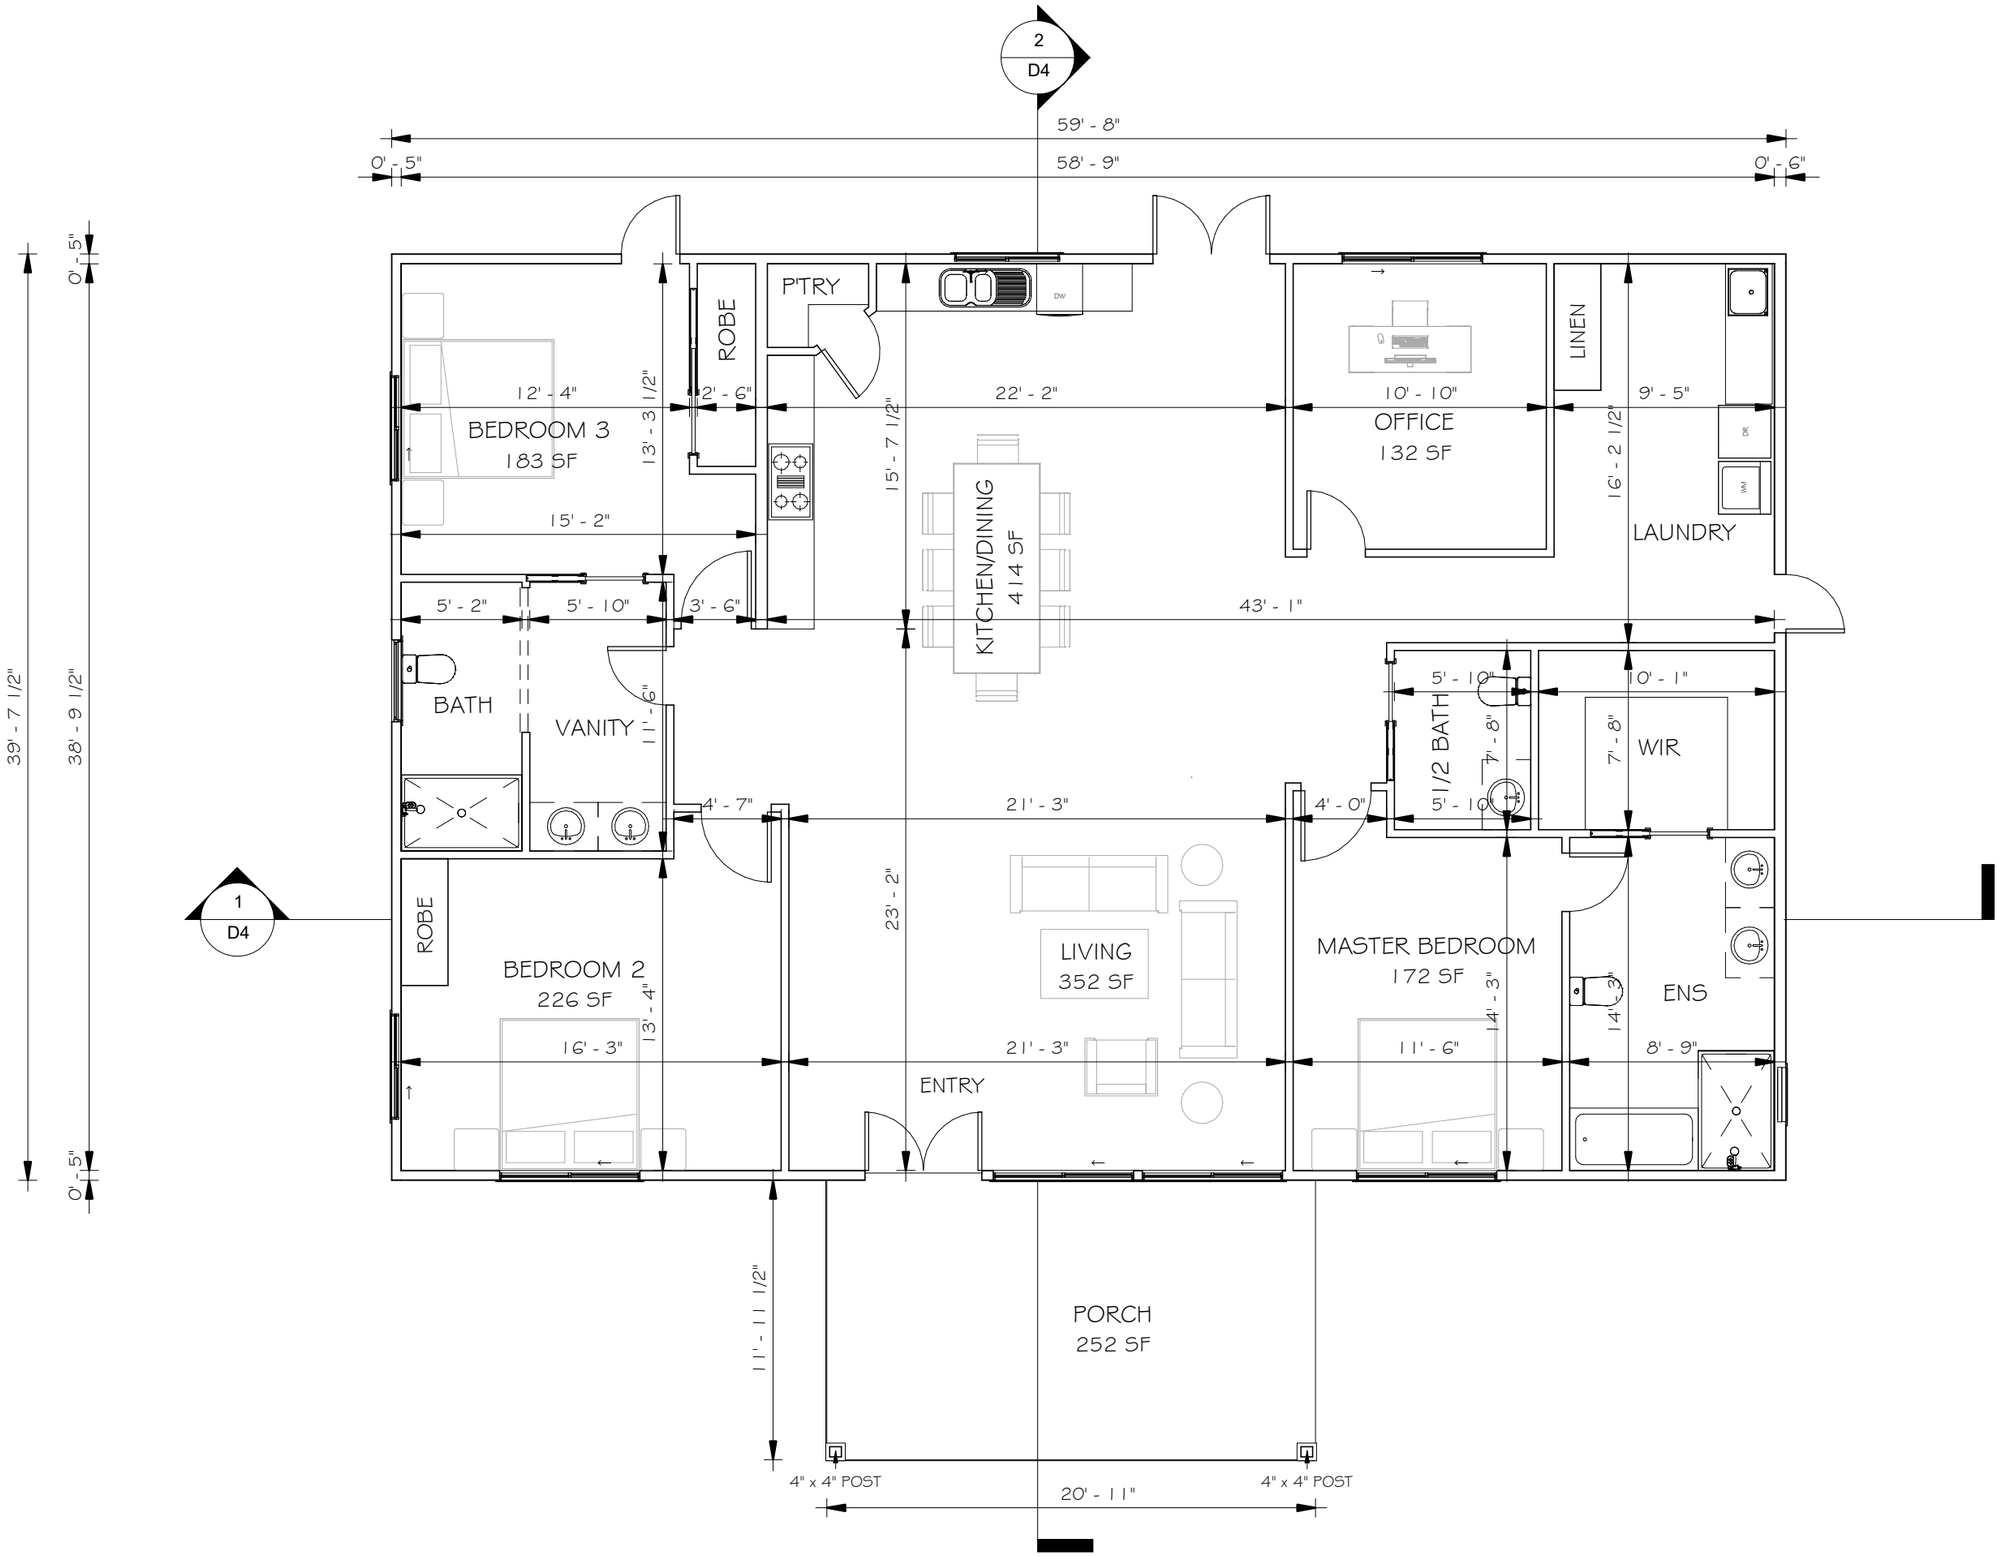





THIS SHEET


GROUND FLOOR PLAN

DATE:

01/03/23

SHEET NUMBER

D2

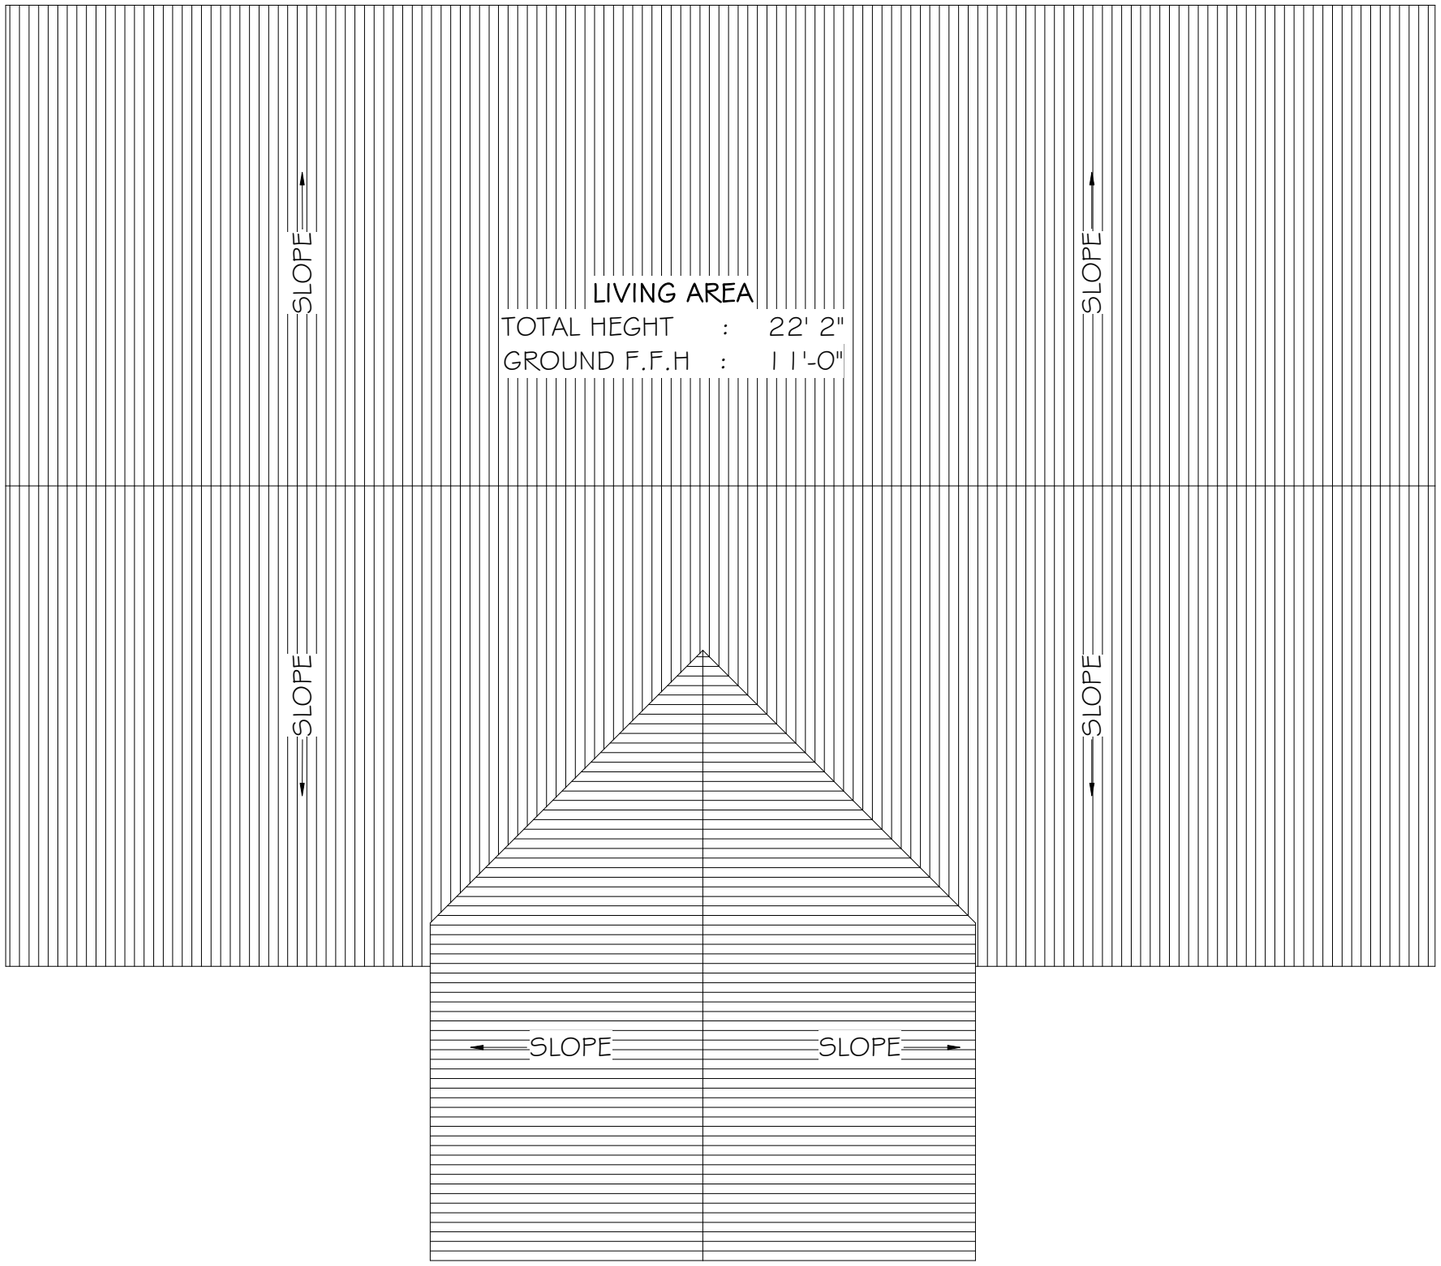





THIS SHEET


ROOF TOP PLAN

DATE:

01/03/23


SHEET NUMBER

D3

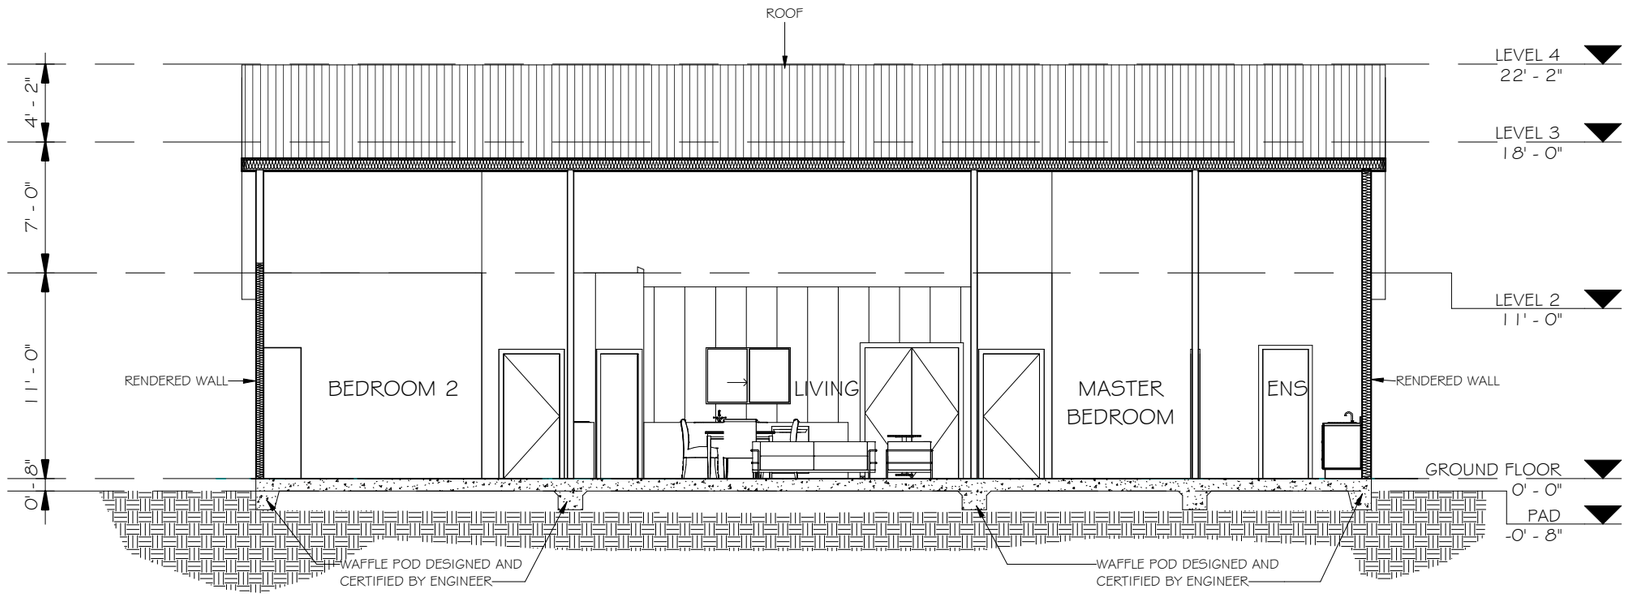

1 Section A

1 : 100

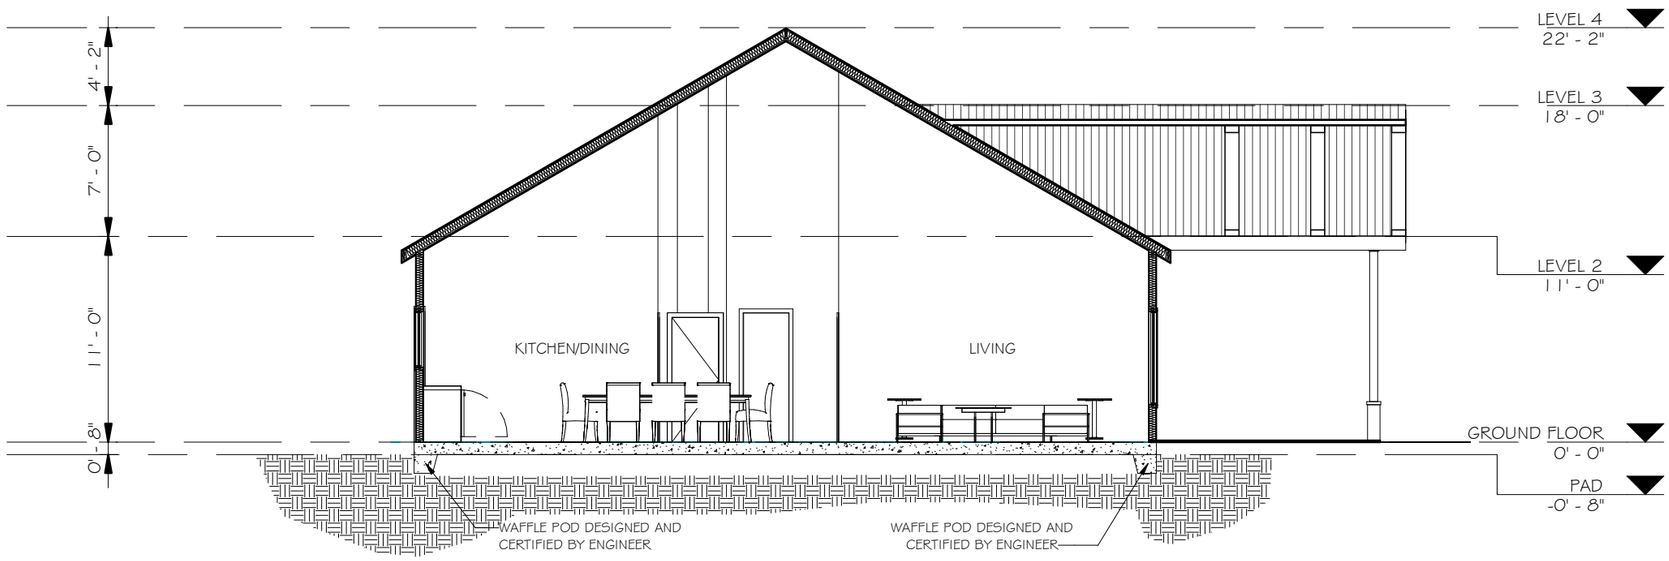

2 Section B

1 : 100





THIS SHEET


SECTION A

DATE:

01/03/23

SHEET NUMBER

D4

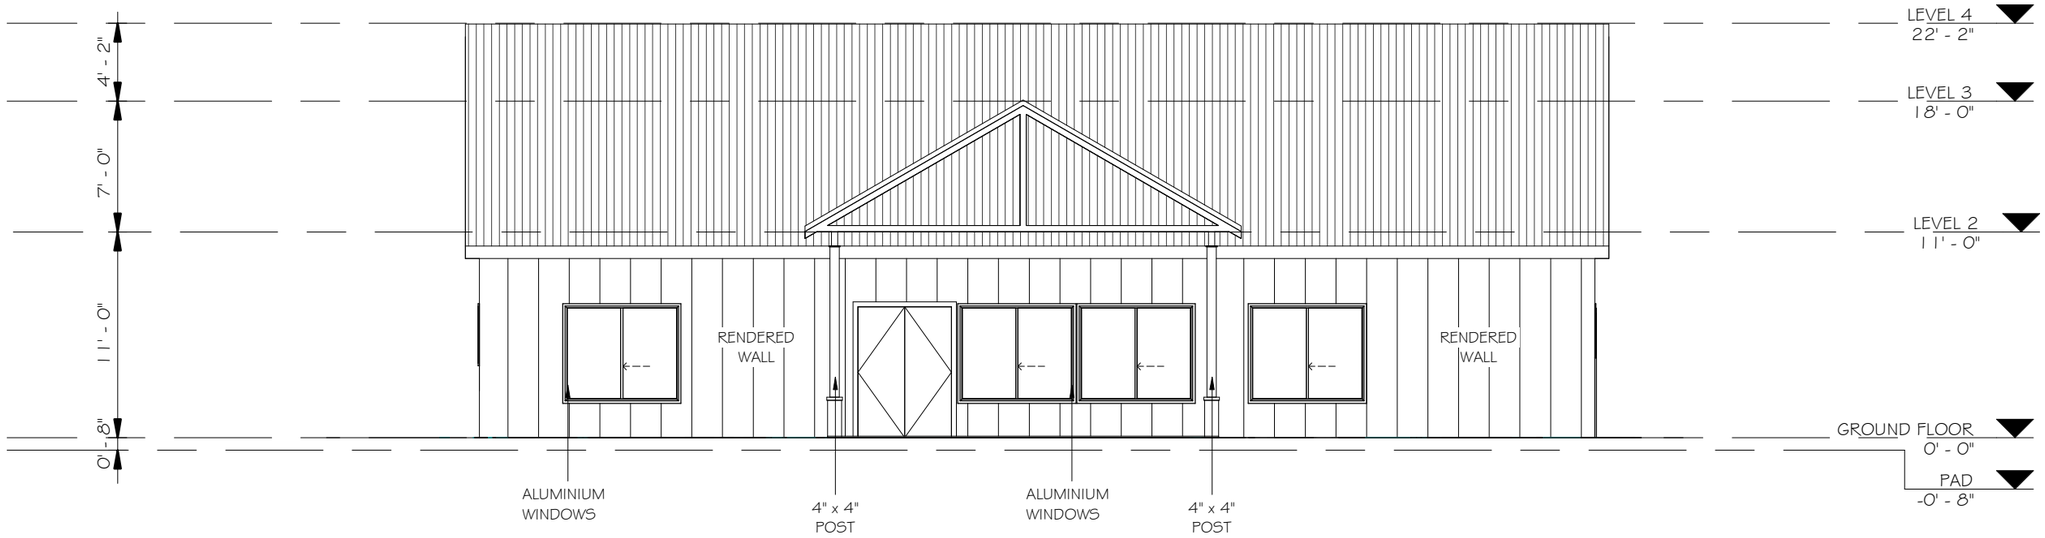

1 West

1 : 100

2 North

1 : 100





THIS SHEET


ELEVATION WEST & NORTH

DATE:

01/03/23


SHEET NUMBER

D5

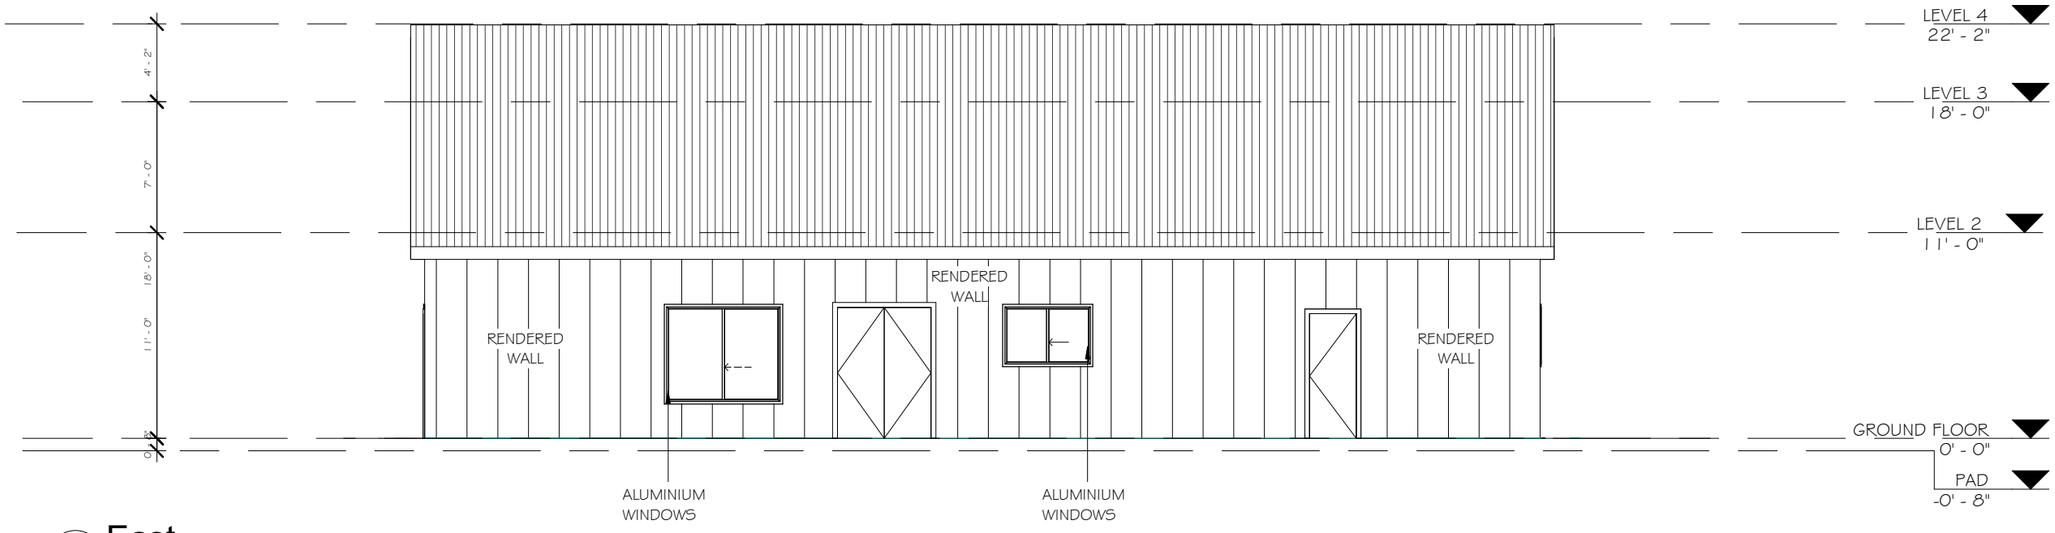

1 East

1 : 100

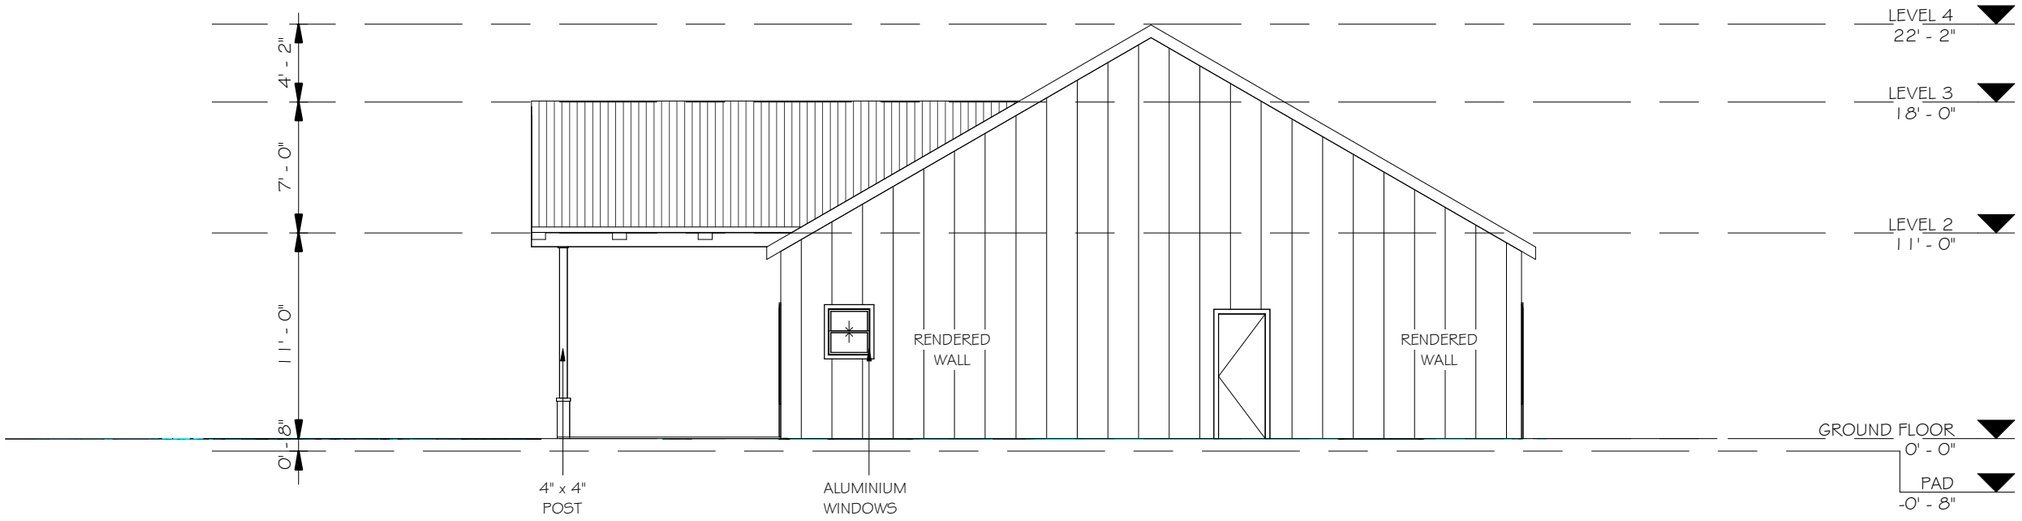

2 South

1 : 100





THIS SHEET

ELEVATION EAST & SOUTH

DATE:

01/03/23

SHEET NUMBER

D6