


1 3D View 1

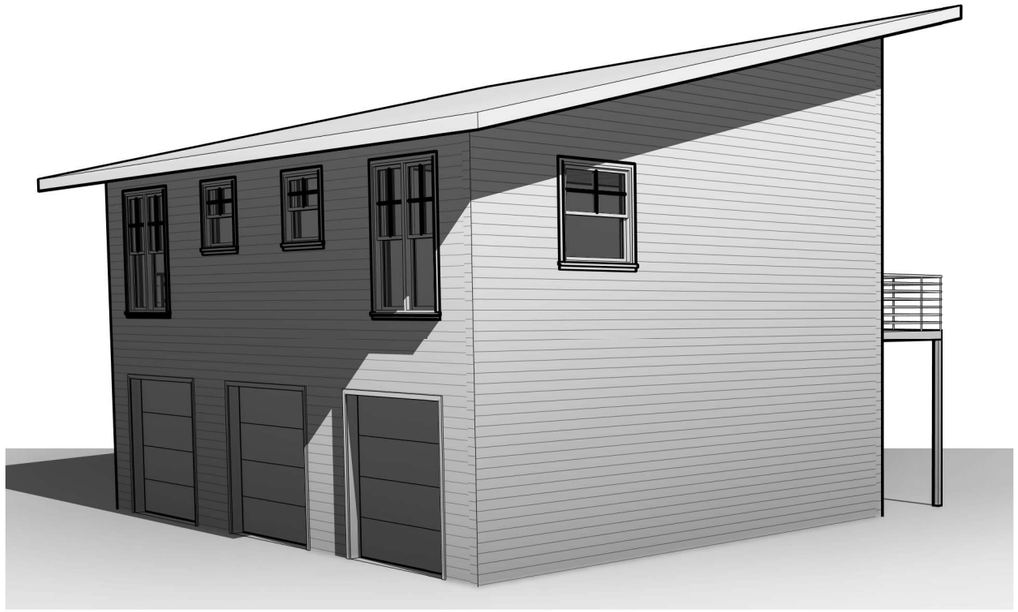


2 3D View 2

Sheet List	
D1	COVER SHEET
D2	EXISTING SITE PLAN
D3	PROPOSED SITE PLAN
D4	GROUND LEVEL
D5	FIRST LEVEL
D6	WEST & SOUTH ELEVATION
D7	NORTH & EAST ELEVATION
D8	SECTION
D9	WINDOW & DOOR SCHEDULES



3 3D View 3

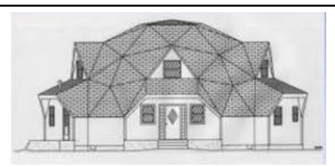

PROJECT ADDRESS:



THIS SHEET:

COVER SHEET

DATE:

Issue Date

SHEET NUMBER

D1

LOT LINE

90° 00' 00" 152' - 6"

EXISTING RESIDENCE

EXISTING GARAGE

25' - 0"

0° 00' 00" 50' -0"

0° 00' 00" 50' -0"

25' - 0"

90° 00' 00" 152' - 6"

LOT LINE



PROJECT ADDRESS:



THIS SHEET:


EXISTING SITE PLAN

DATE:

Issue Date

SHEET NUMBER

D2

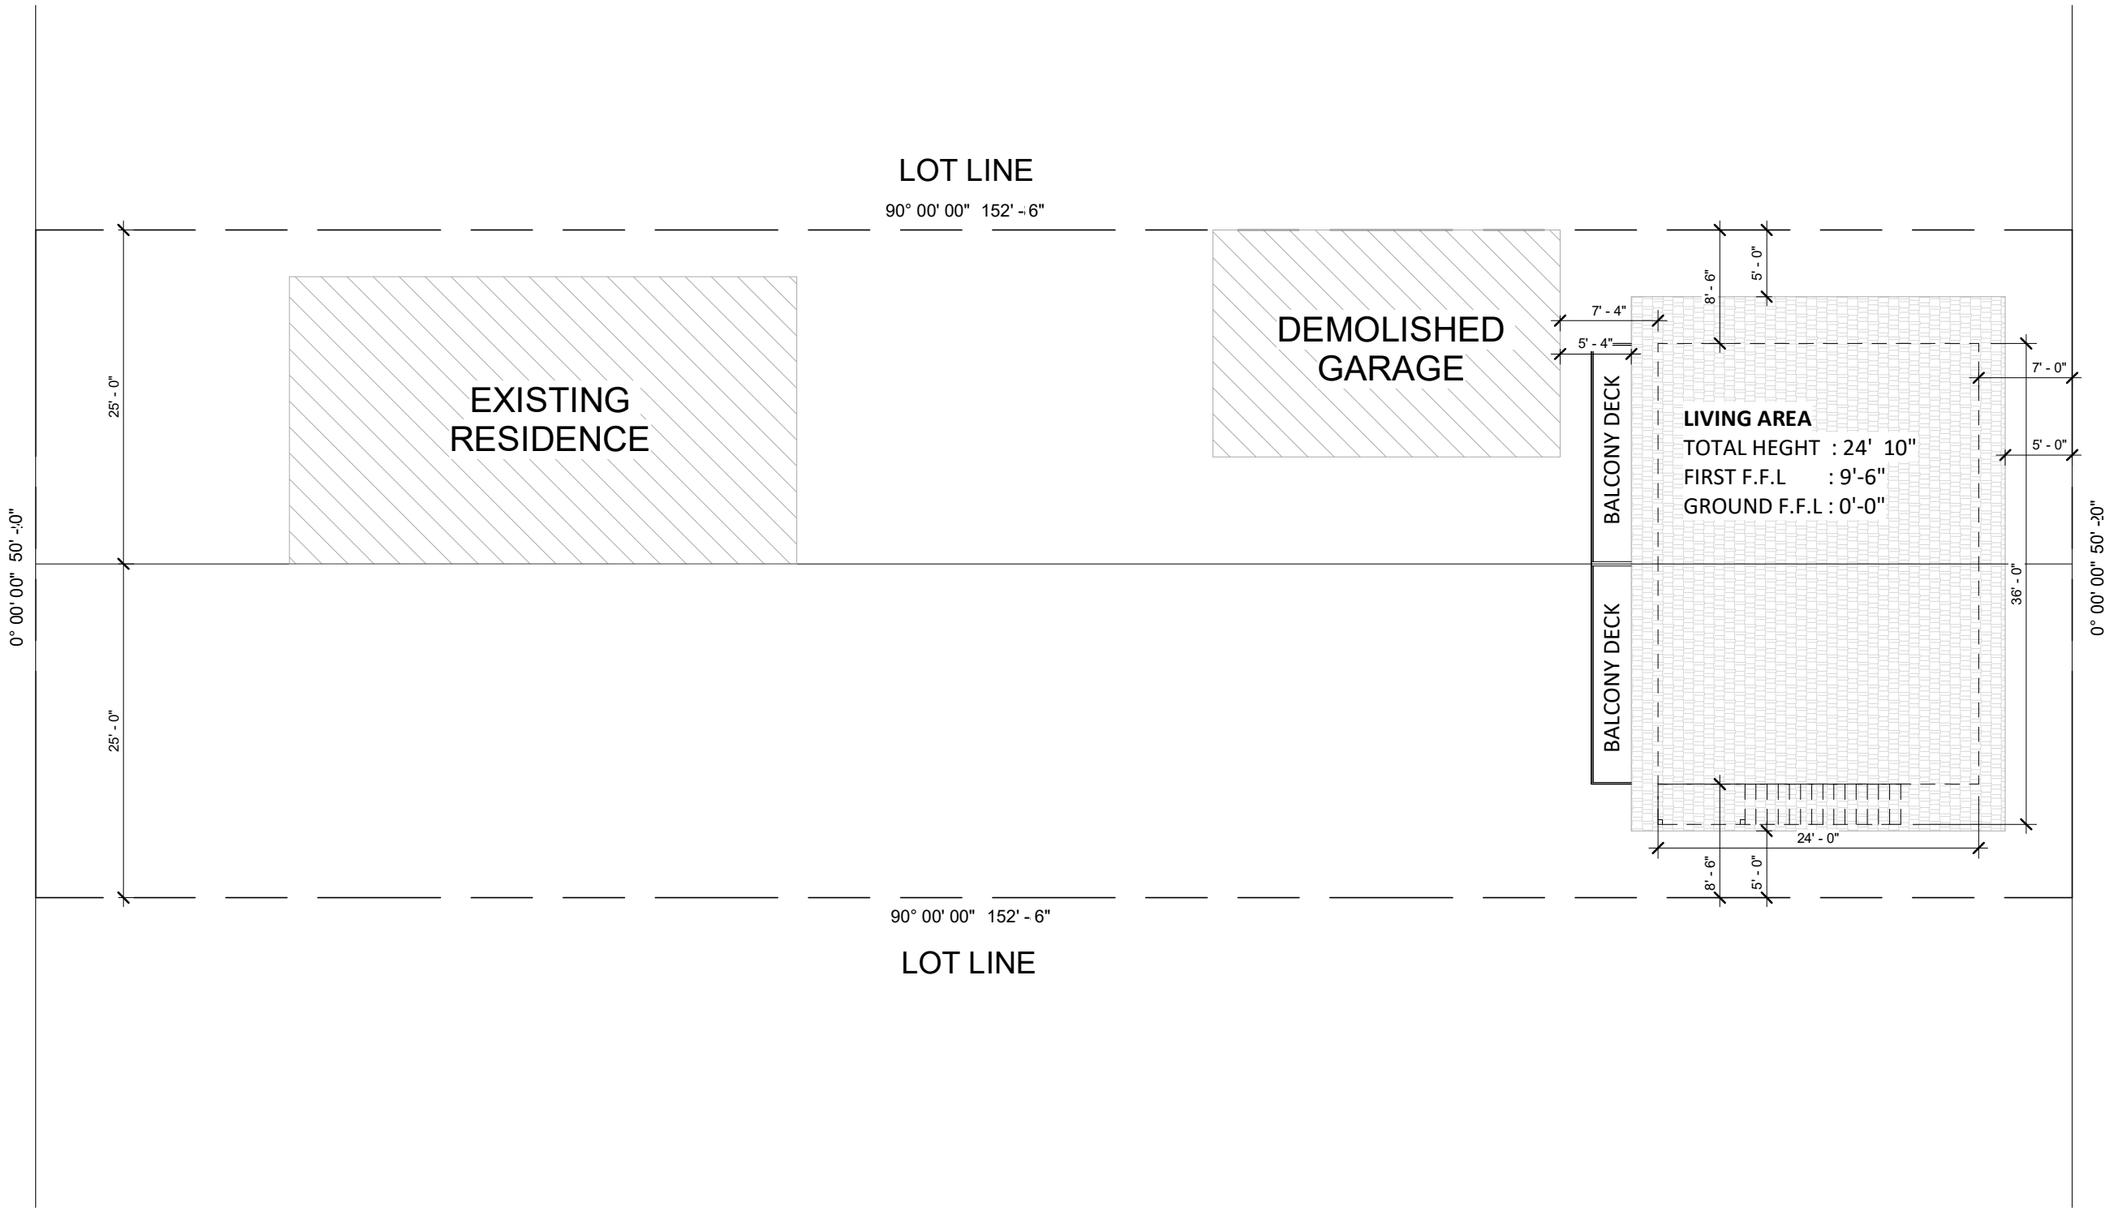



PROJECT ADDRESS:



THIS SHEET:

PROPOSED SITE PLAN


DATE:

Issue Date

SHEET NUMBER

D3

Area Schedule	
Level	Area
Level 1	792.0 ft²
Level 2	396.0 ft²
Level 2	396.0 ft²
	1584.0 ft²

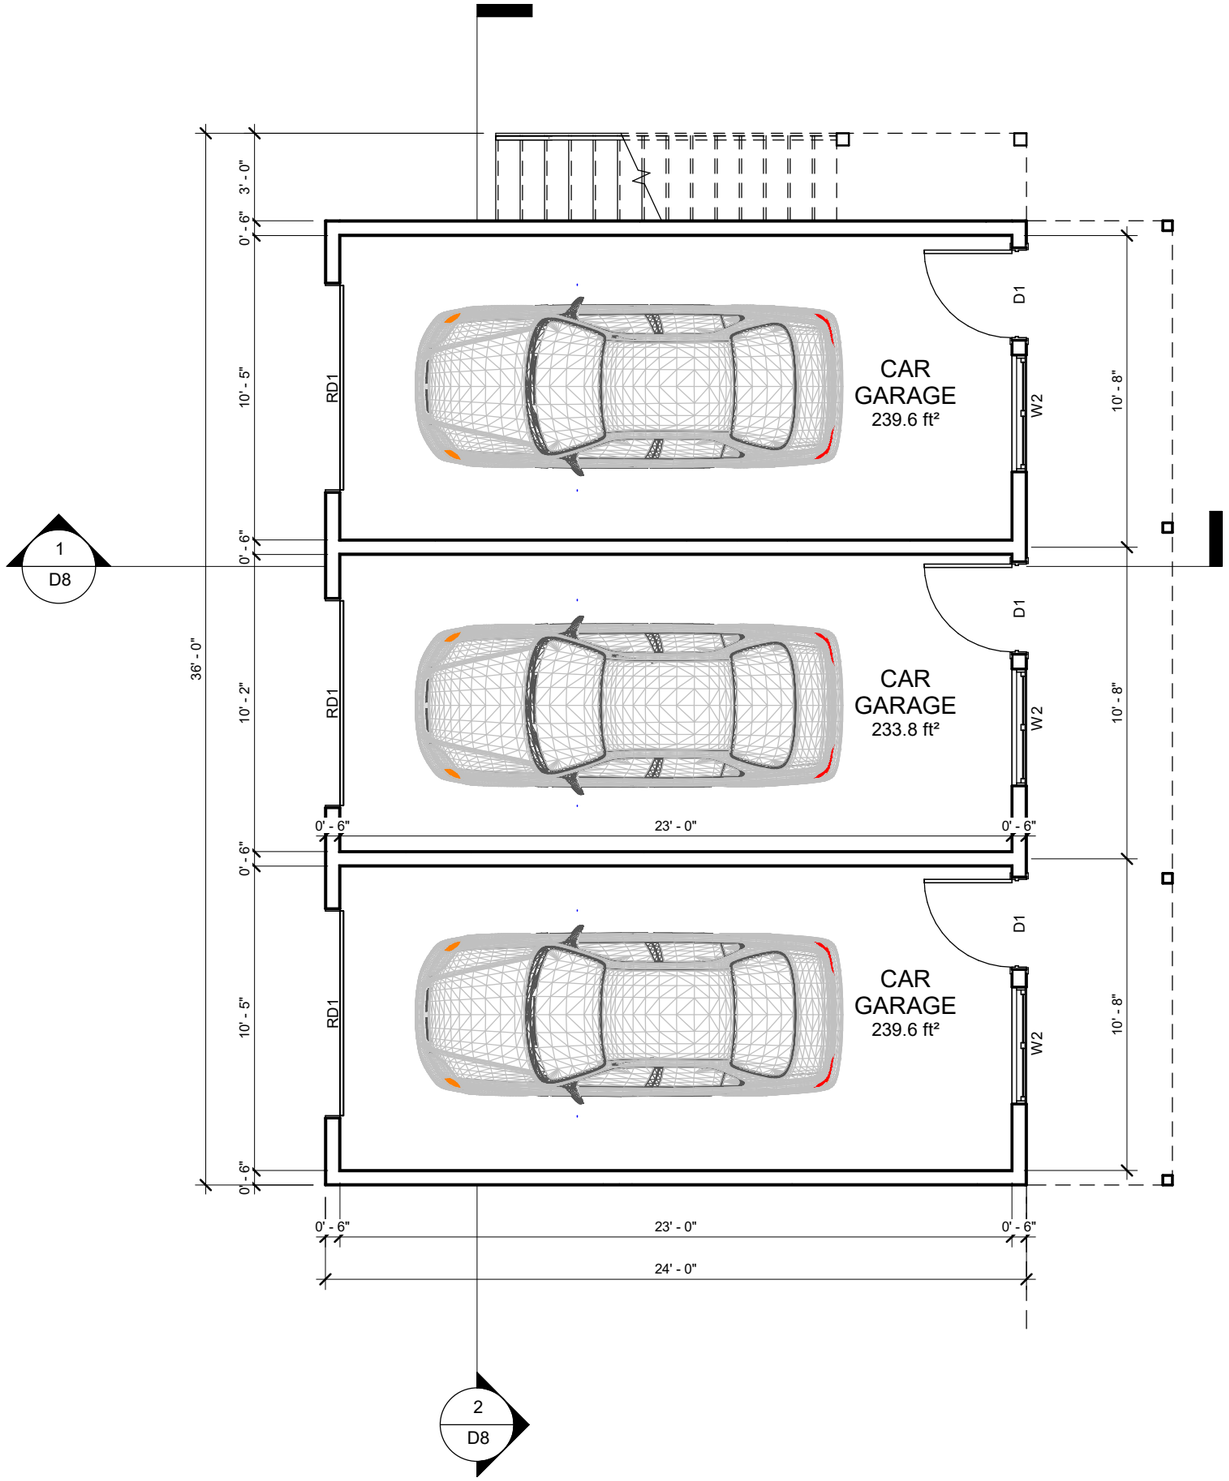



PROJECT ADDRESS:



THIS SHEET:


GROUND LEVEL

DATE:

Issue Date

SHEET NUMBER

D4

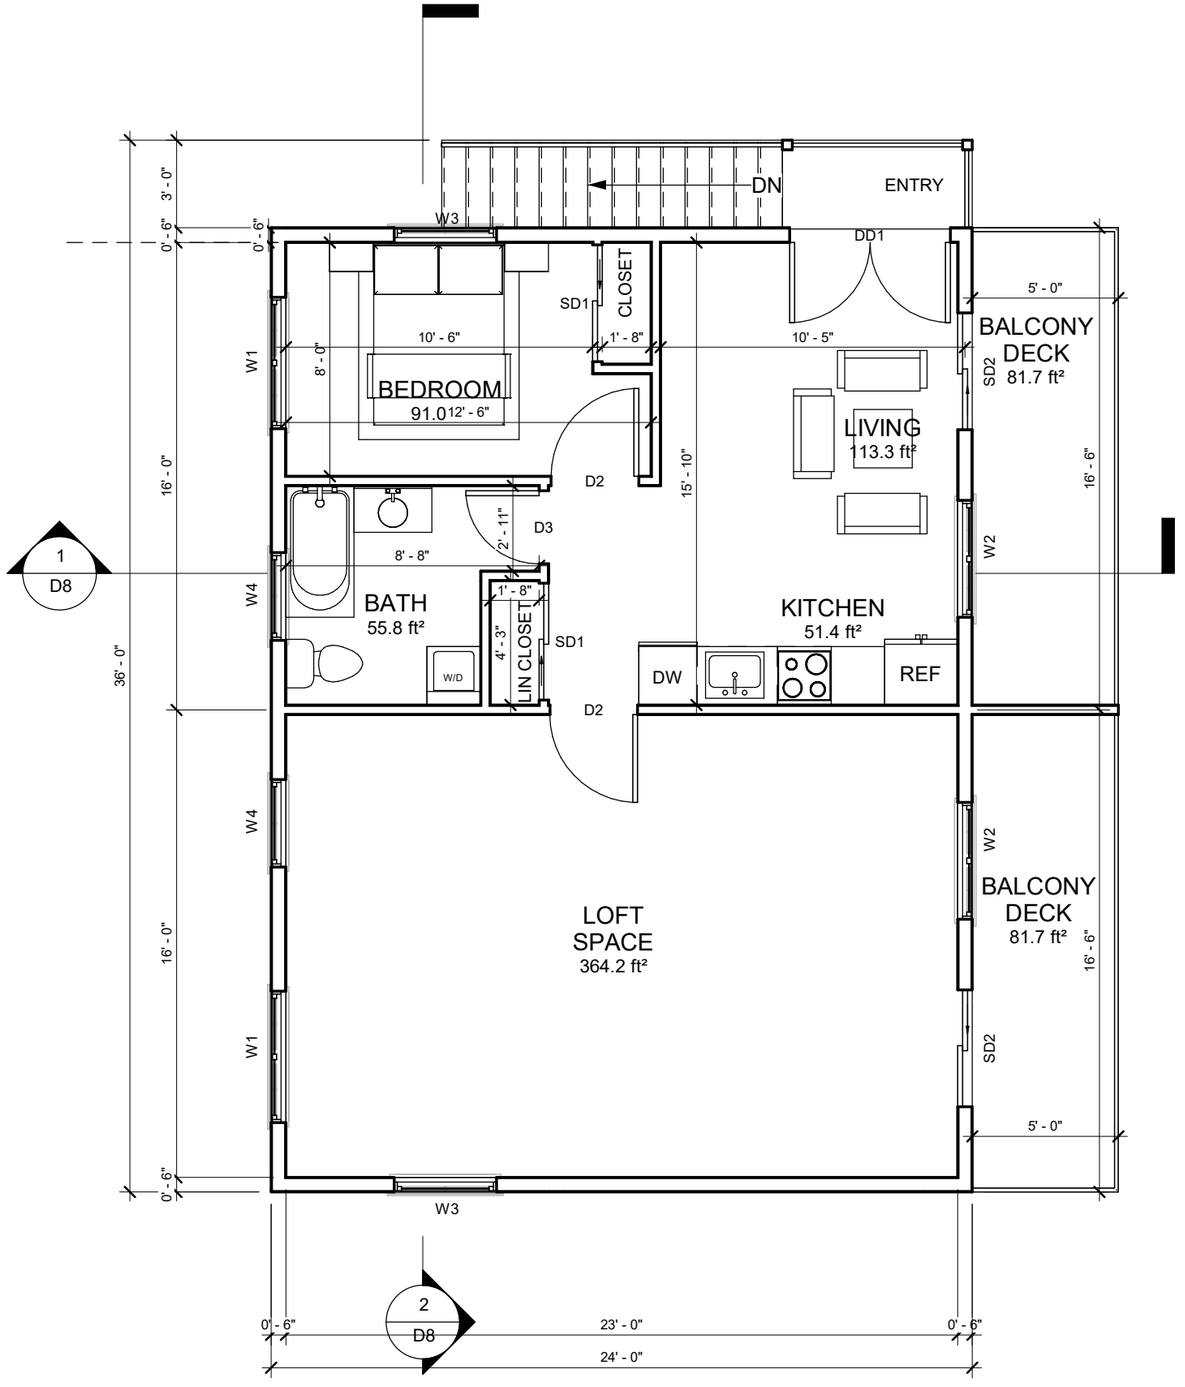

Area Schedule	
Level	Area
Level 1	792.0 ft²
Level 2	396.0 ft²
Level 2	396.0 ft²
	1584.0 ft²



PROJECT ADDRESS:



THIS SHEET:

FIRST LEVEL

DATE:


Issue Date

SHEET NUMBER

D5



1 West
1 : 80

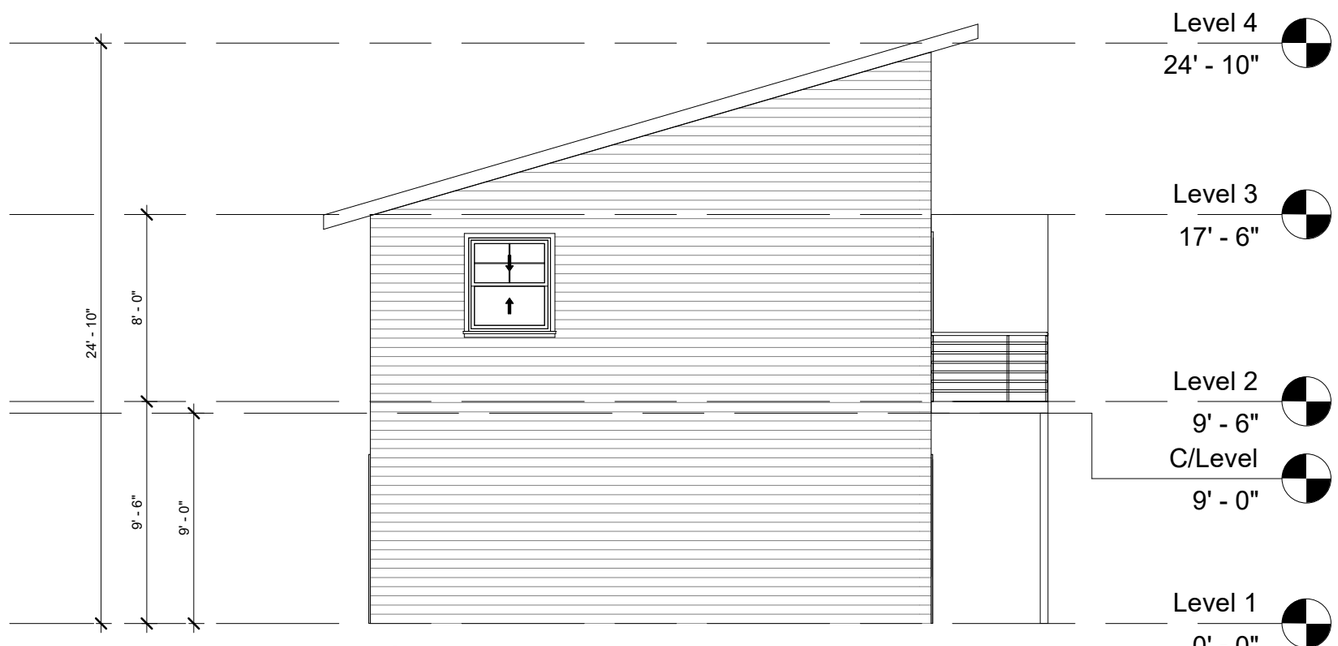

2 South
1 : 80



PROJECT ADDRESS:



THIS SHEET:


WEST & SOUTH ELEVATION

DATE:

Issue Date

SHEET NUMBER

D6

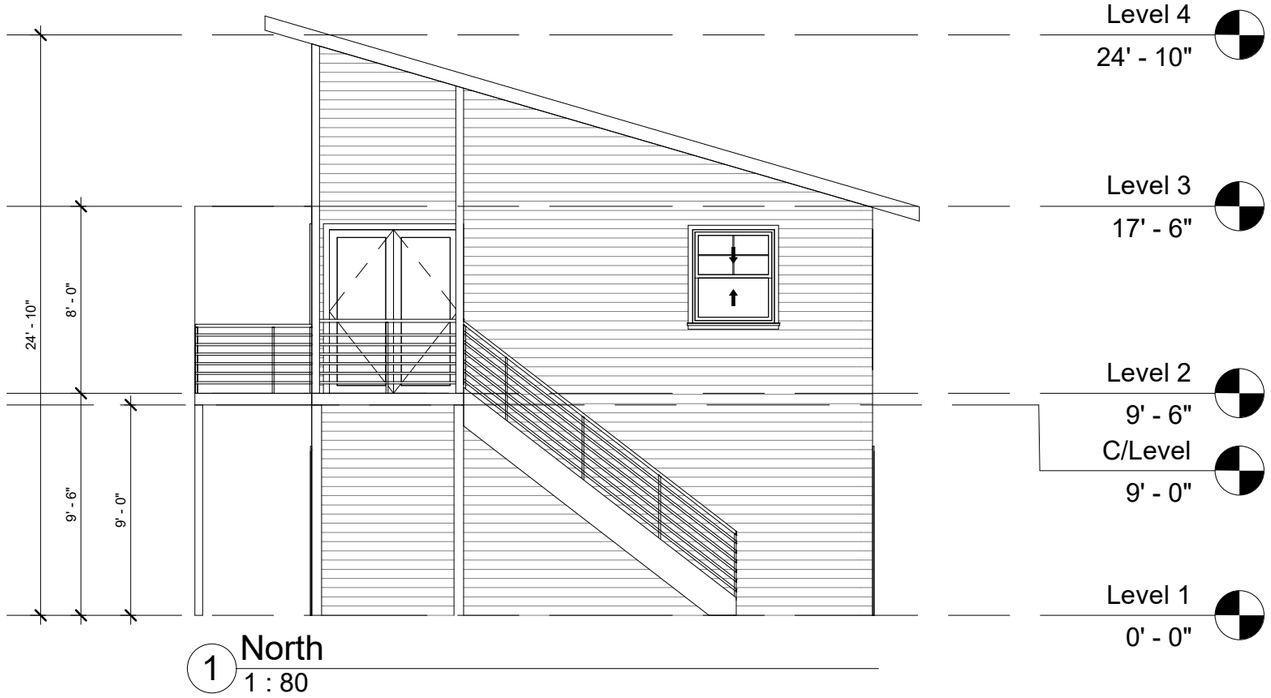

1 North
1 : 80



2 East
1 : 80




PROJECT ADDRESS:




THIS SHEET:
NORTH & EAST ELEVATION

DATE:
Issue Date

SHEET NUMBER
D7

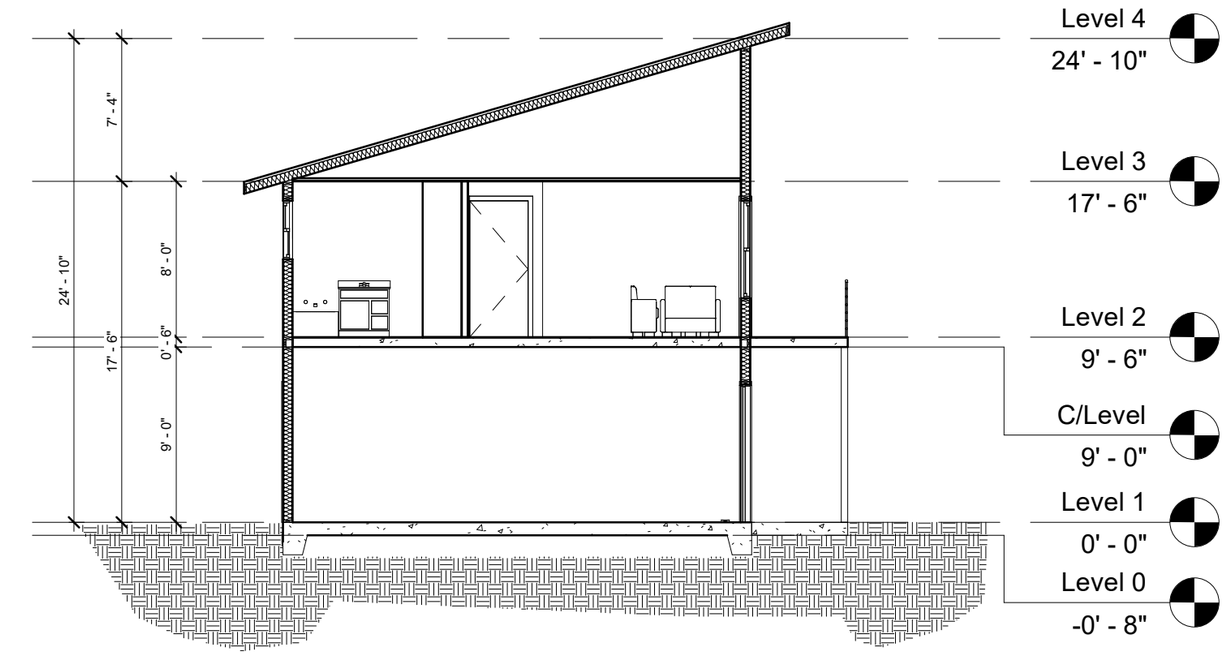

1 Section A
1/8" = 1'-0"

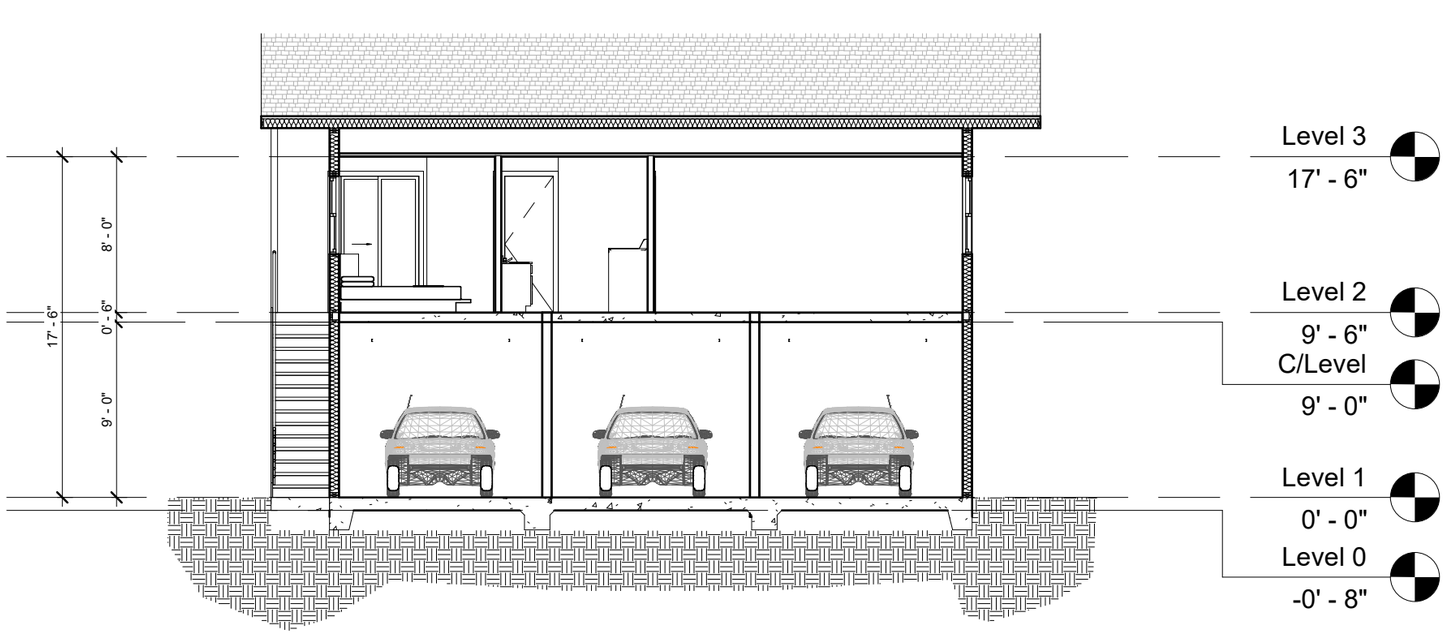

2 Section B
1/8" = 1'-0"



PROJECT ADDRESS:




THIS SHEET:
SECTION

DATE:
Issue Date

SHEET NUMBER
D8


Door Schedule				
Mark	Width	Height	Function	Description
D1	3' - 0"	7' - 0"	Exterior	Solid Core Wood Single Door
D1	3' - 0"	7' - 0"	Exterior	Solid Core Wood Single Door
D1	3' - 0"	7' - 0"	Exterior	Solid Core Wood Single Door
D2	3' - 0"	7' - 0"	Interior	Solid Core Wood Single Door
D2	3' - 0"	7' - 0"	Interior	Solid Core Wood Single Door
D3	2' - 6"	7' - 0"	Interior	Solid Core Wood Single Door
DD1	5' - 6"	7' - 0"	Exterior	Aluminum Frame Double Door with Glass Panel
RD1	7' - 0"	7' - 0"	Exterior	Car Access Garage Roller Door
RD1	7' - 0"	7' - 0"	Exterior	Car Access Garage Roller Door
RD1	7' - 0"	7' - 0"	Exterior	Car Access Garage Roller Door
SD1	4' - 0"	7' - 0"	Interior	Aluminum Frame Door with Glass Panel
SD1	4' - 0"	7' - 0"	Interior	Aluminum Frame Door with Glass Panel
SD2	4' - 0"	7' - 0"	Exterior	Aluminum Frame Door with Glass Panel
SD2	4' - 0"	7' - 0"	Exterior	Aluminum Frame Door with Glass Panel

DOOR LEGENDS

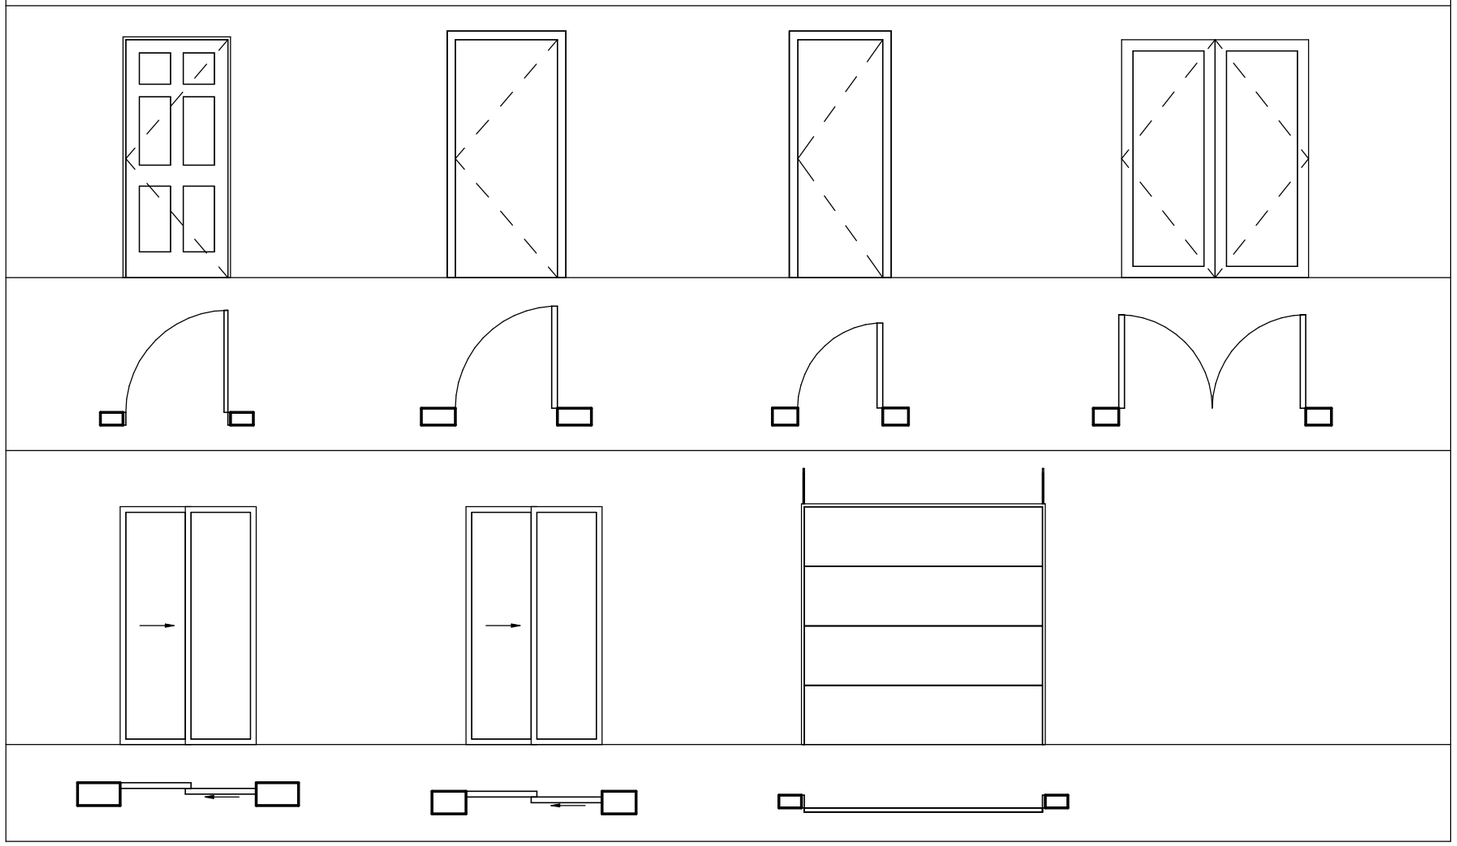

Window Schedule				
Mark	Height	Width	Head Height	Count
W1	6' - 0"	4' - 6"	7' - 0"	1
W1	6' - 0"	4' - 6"	7' - 0"	1
W2	5' - 0"	4' - 0"	7' - 0"	1
W2	5' - 0"	4' - 0"	7' - 0"	1
W2	5' - 0"	4' - 0"	7' - 0"	1
W2	5' - 0"	4' - 0"	7' - 0"	1
W2	5' - 0"	4' - 0"	7' - 0"	1
W3	4' - 0"	3' - 6"	7' - 0"	1
W3	4' - 0"	3' - 6"	7' - 0"	1
W4	3' - 0"	3' - 0"	7' - 0"	1
W4	3' - 0"	3' - 0"	7' - 0"	1

WINDOW LEGENDS

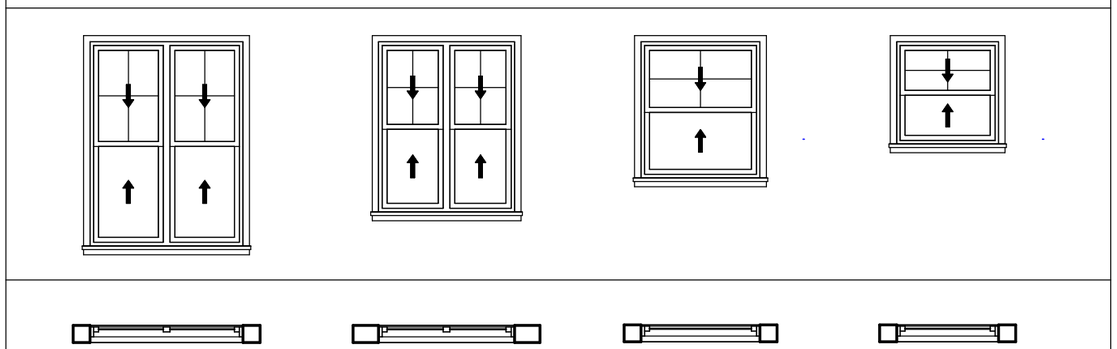



PROJECT ADDRESS:



THIS SHEET:

WINDOW & DOOR SCHEDULES

DATE:

Issue Date

SHEET NUMBER

D9